



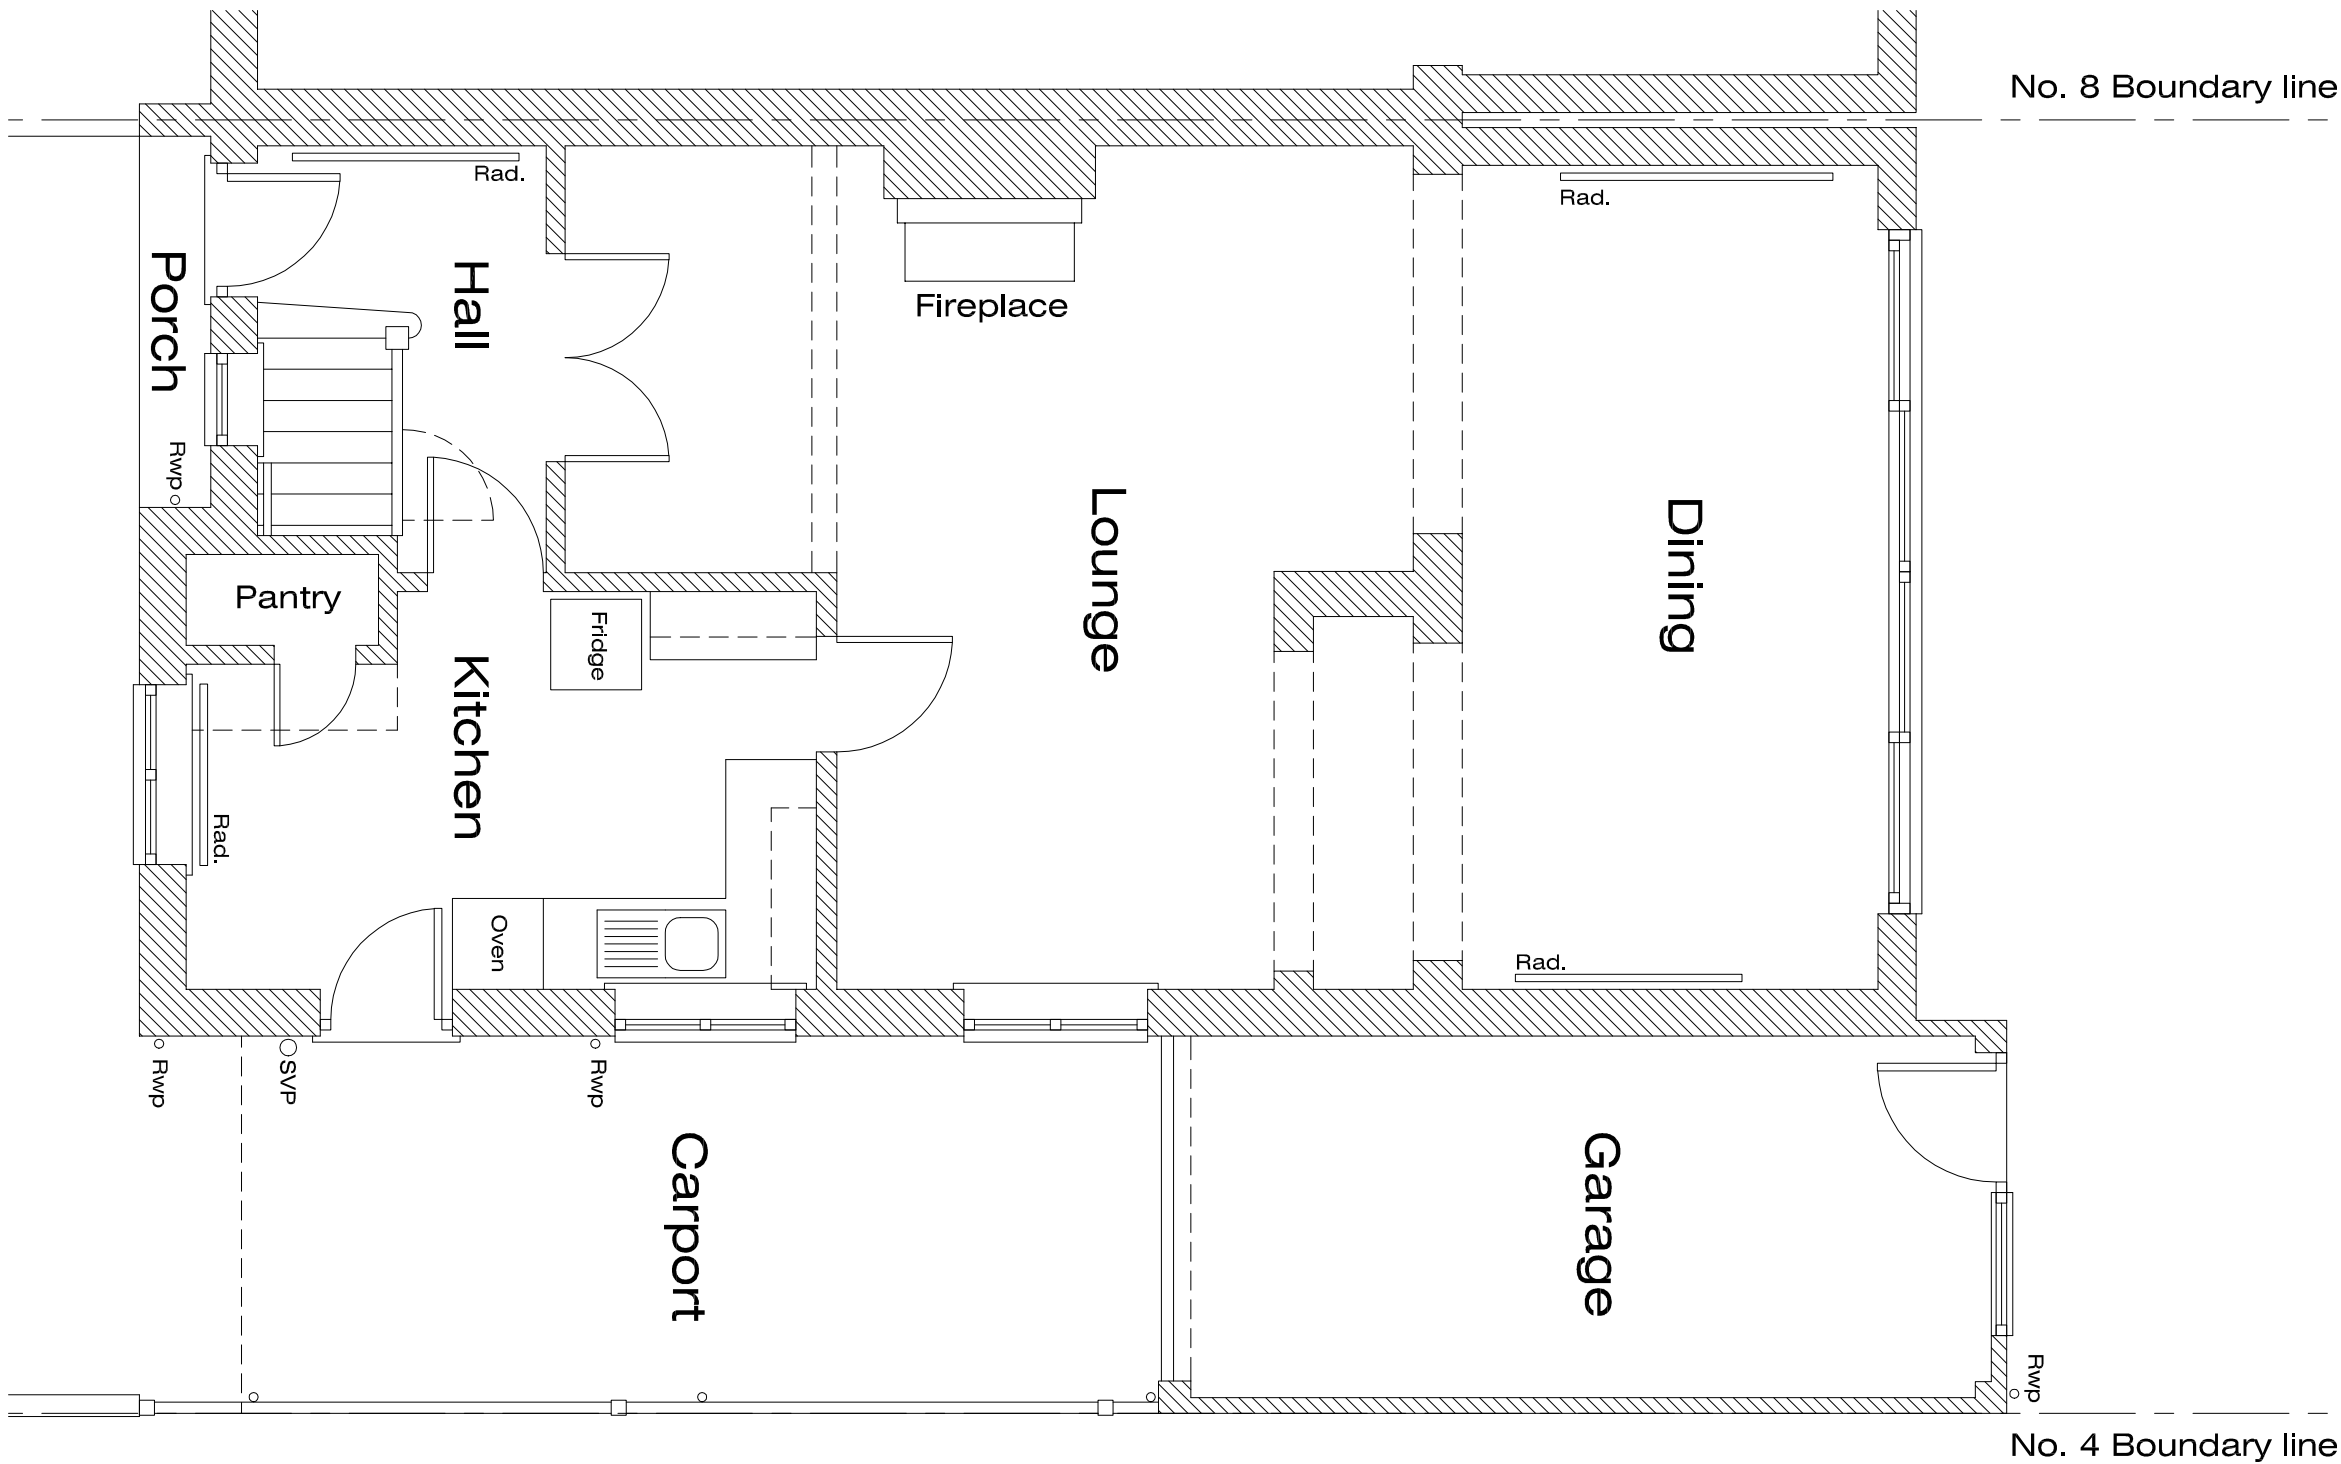

Ground floor - Existing layout plan

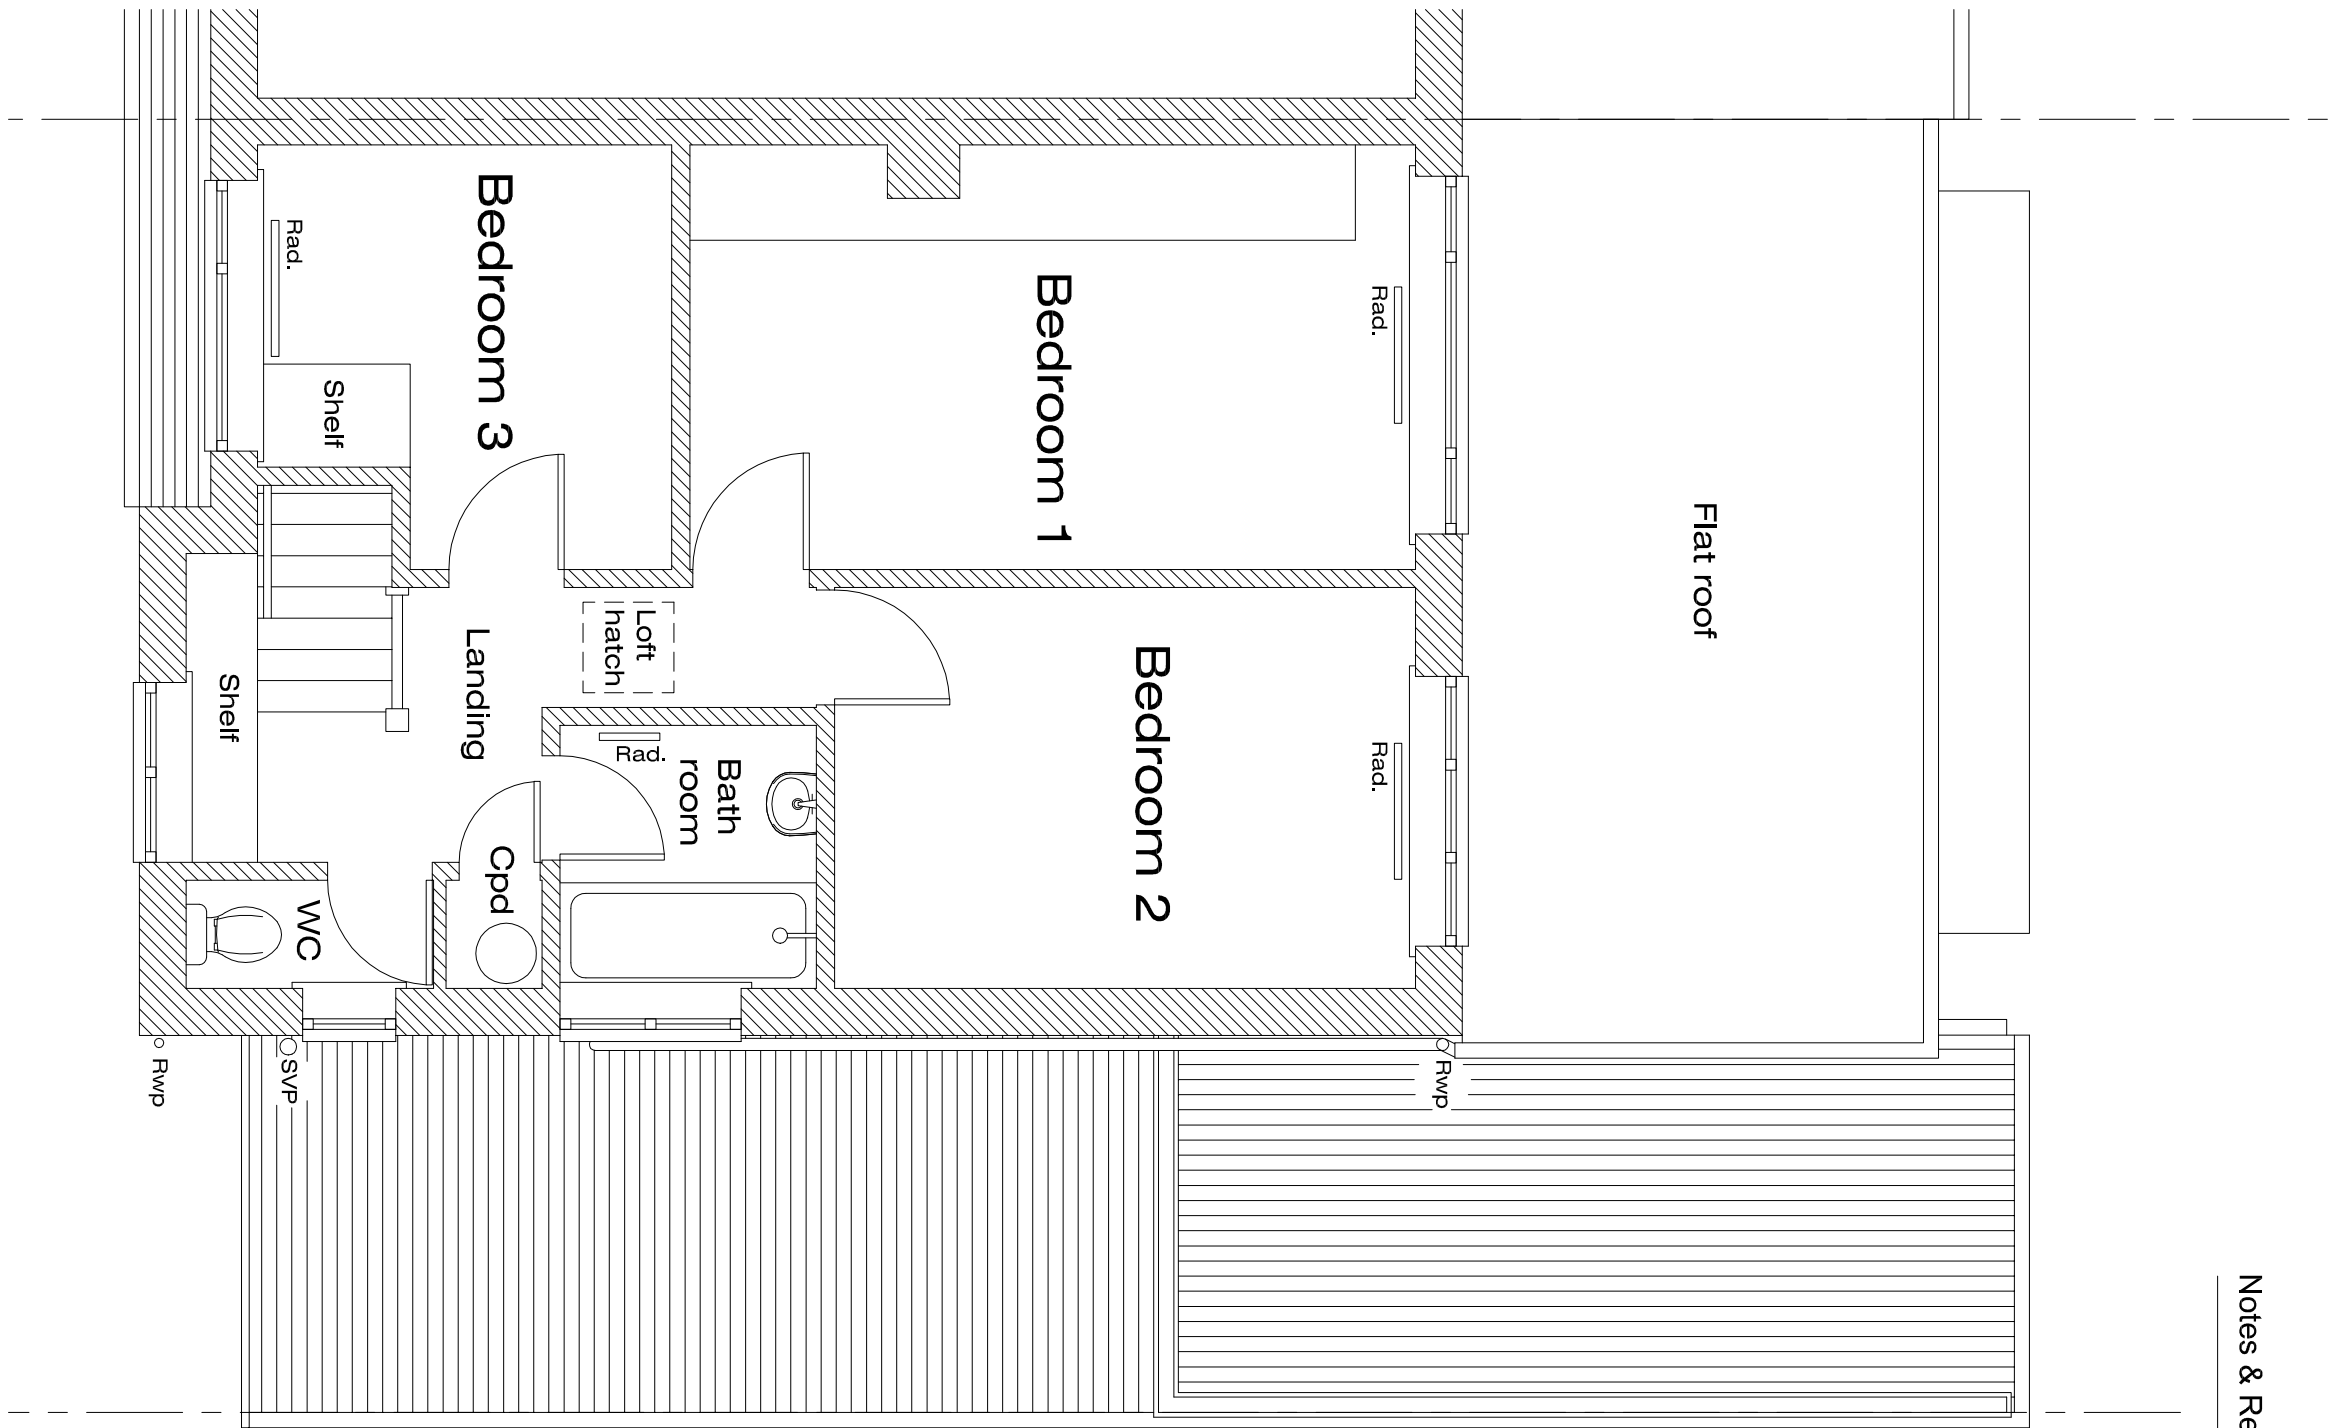

First floor - Existing layout plan

6 Spencer Close, Uxbridge

Drawing: Existing ground and first floor layout plans	
Scale: 1:50@A2, 1:100@A4	Drawn: EJ
Status: Survey -1B	Date: Oct 2018
Ref: 368-001	Revision: -

