
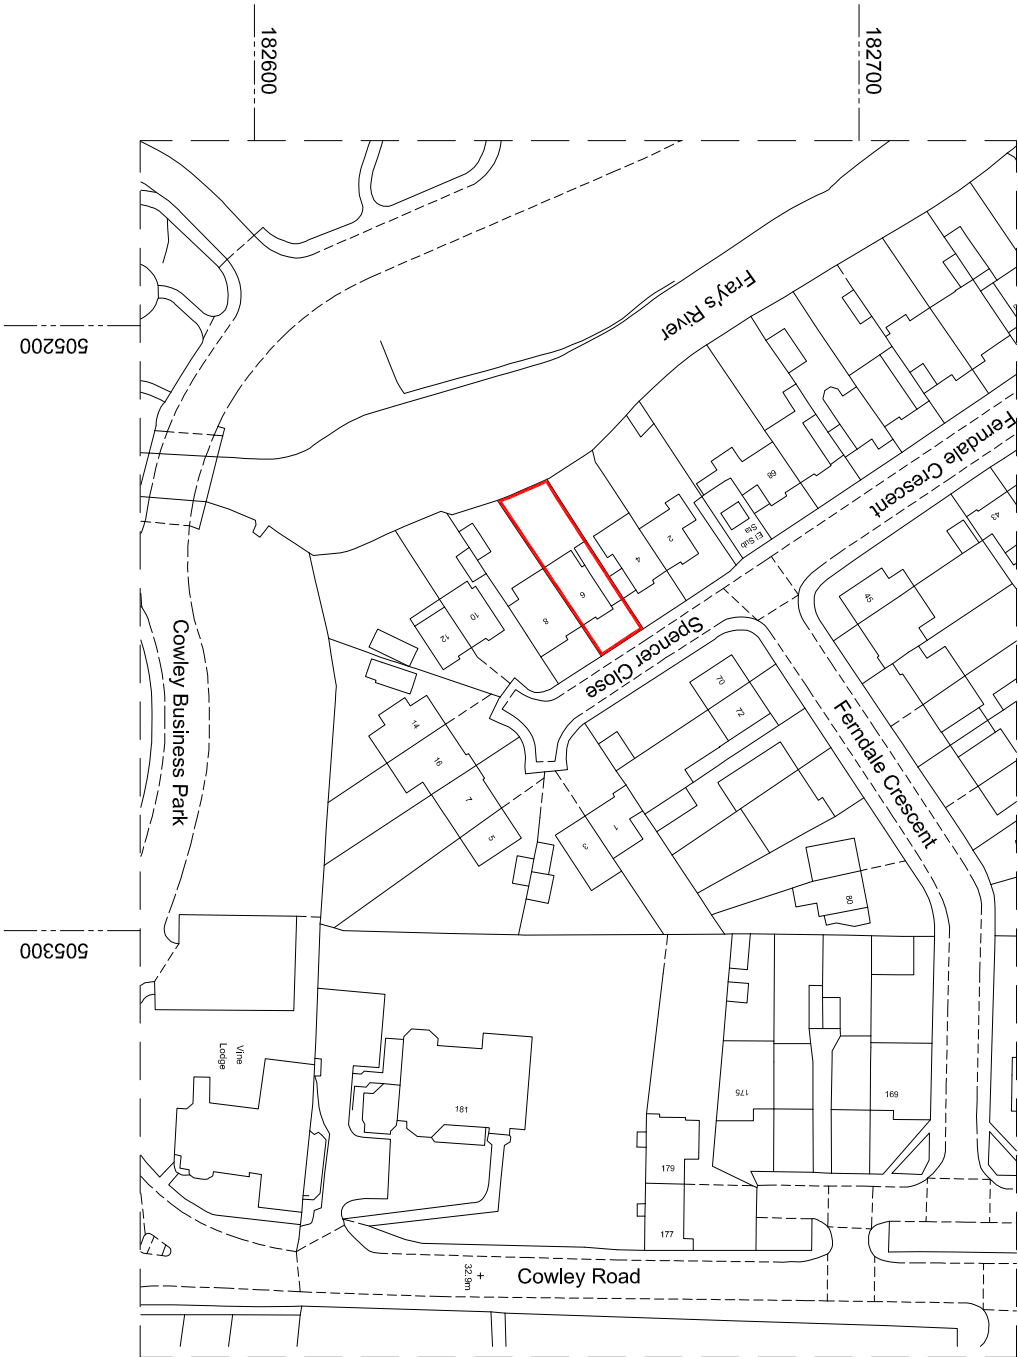


Notes & Revisions

© Crown Copyright and database rights 2018
Ordnance Survey 100035207

This Master Map has been purchased by Jarvis
Jefferies Architects LLP under license from
Ordnance Survey. Reproduction in whole or in
part is prohibited without the permission of
Ordnance Survey.

Application site area

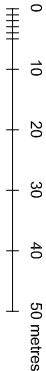

6 Spencer Close, Uxbridge

Drawing: Site Location Plan

Scale: 1:1250 @ A4

Status: Planning Application

Ref: 368-004

Drawn: EJ

Date: Oct 2018

Revision: -

Jarvis Jefferies Architects LLP

Teazle Barn, Whitfield, Gloucester, GL12 8DU

Telephone: +44 (0)1454 260545

Mobile: +44 (0)7968097562

E-Mail: info@jarvisjefferies.co.uk

Web: www.jarvisjefferiesarchitects.com