
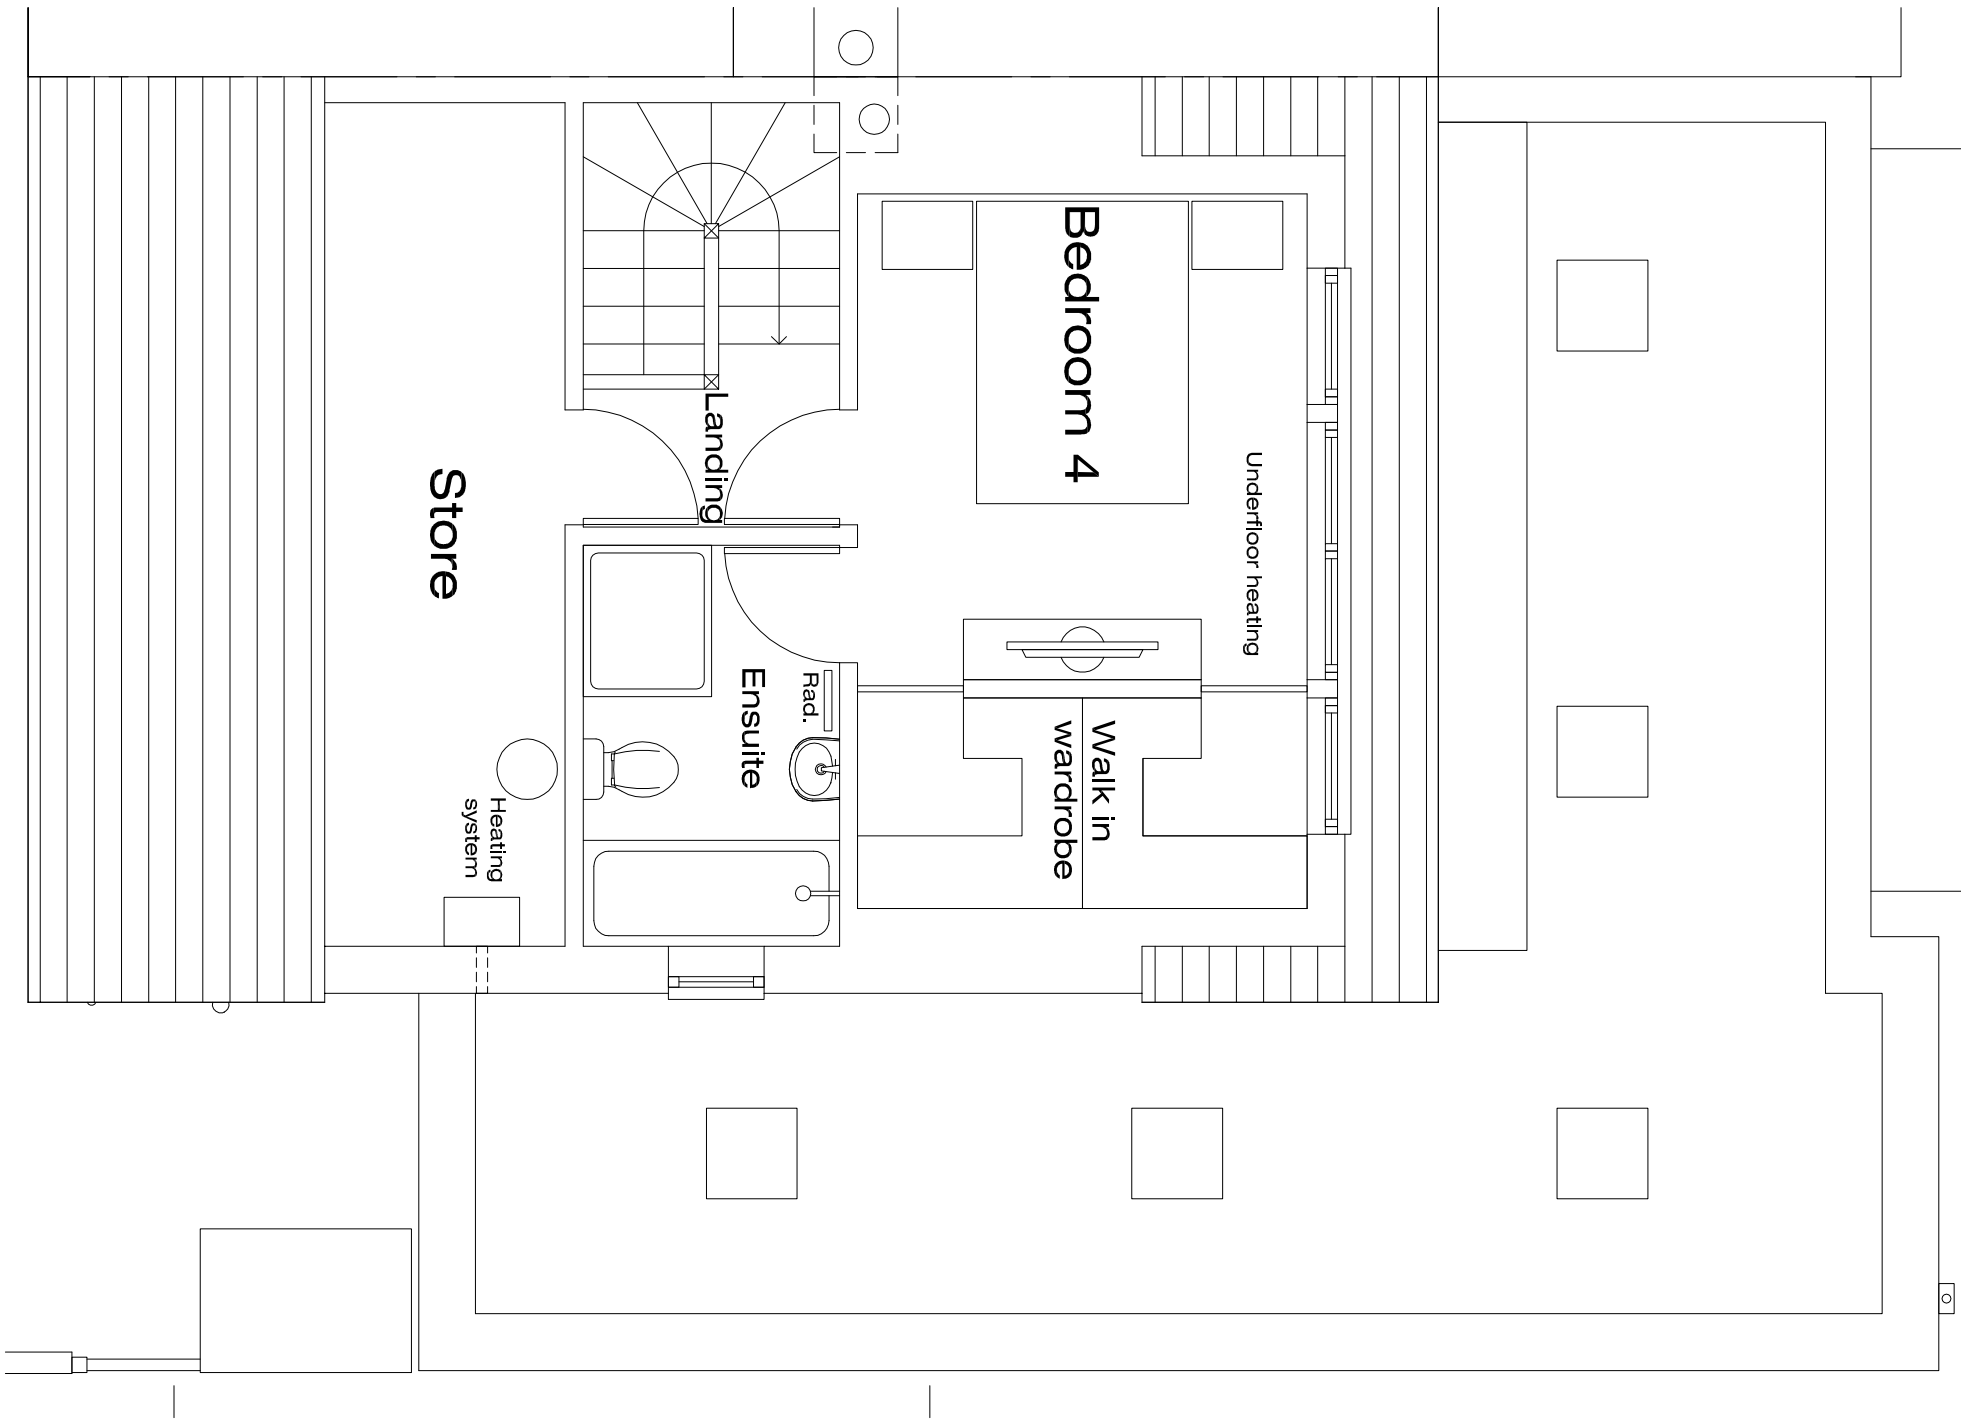
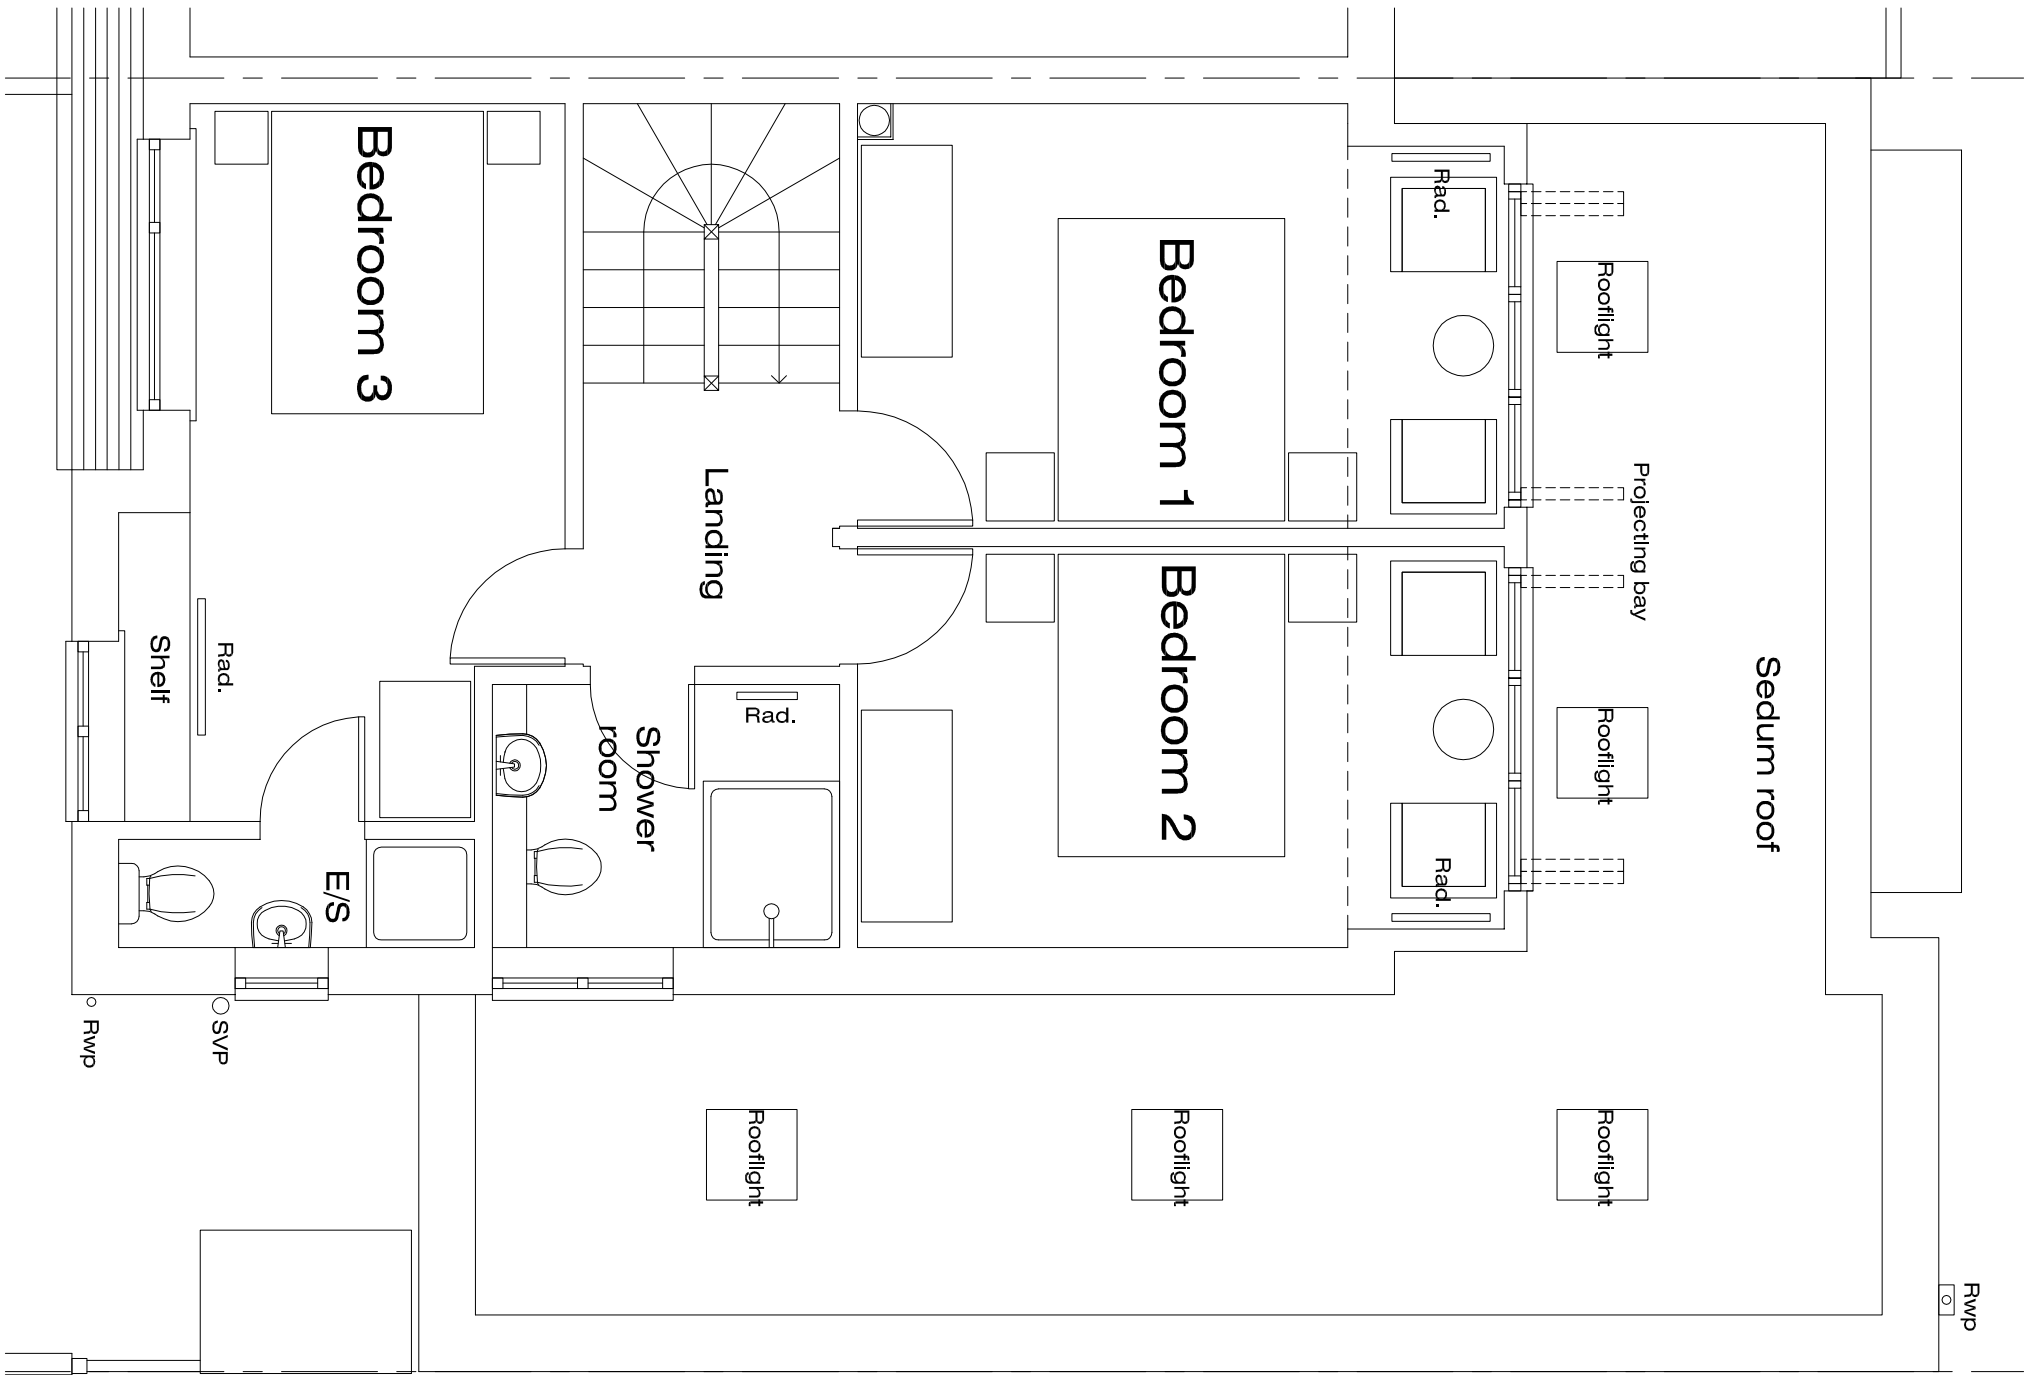


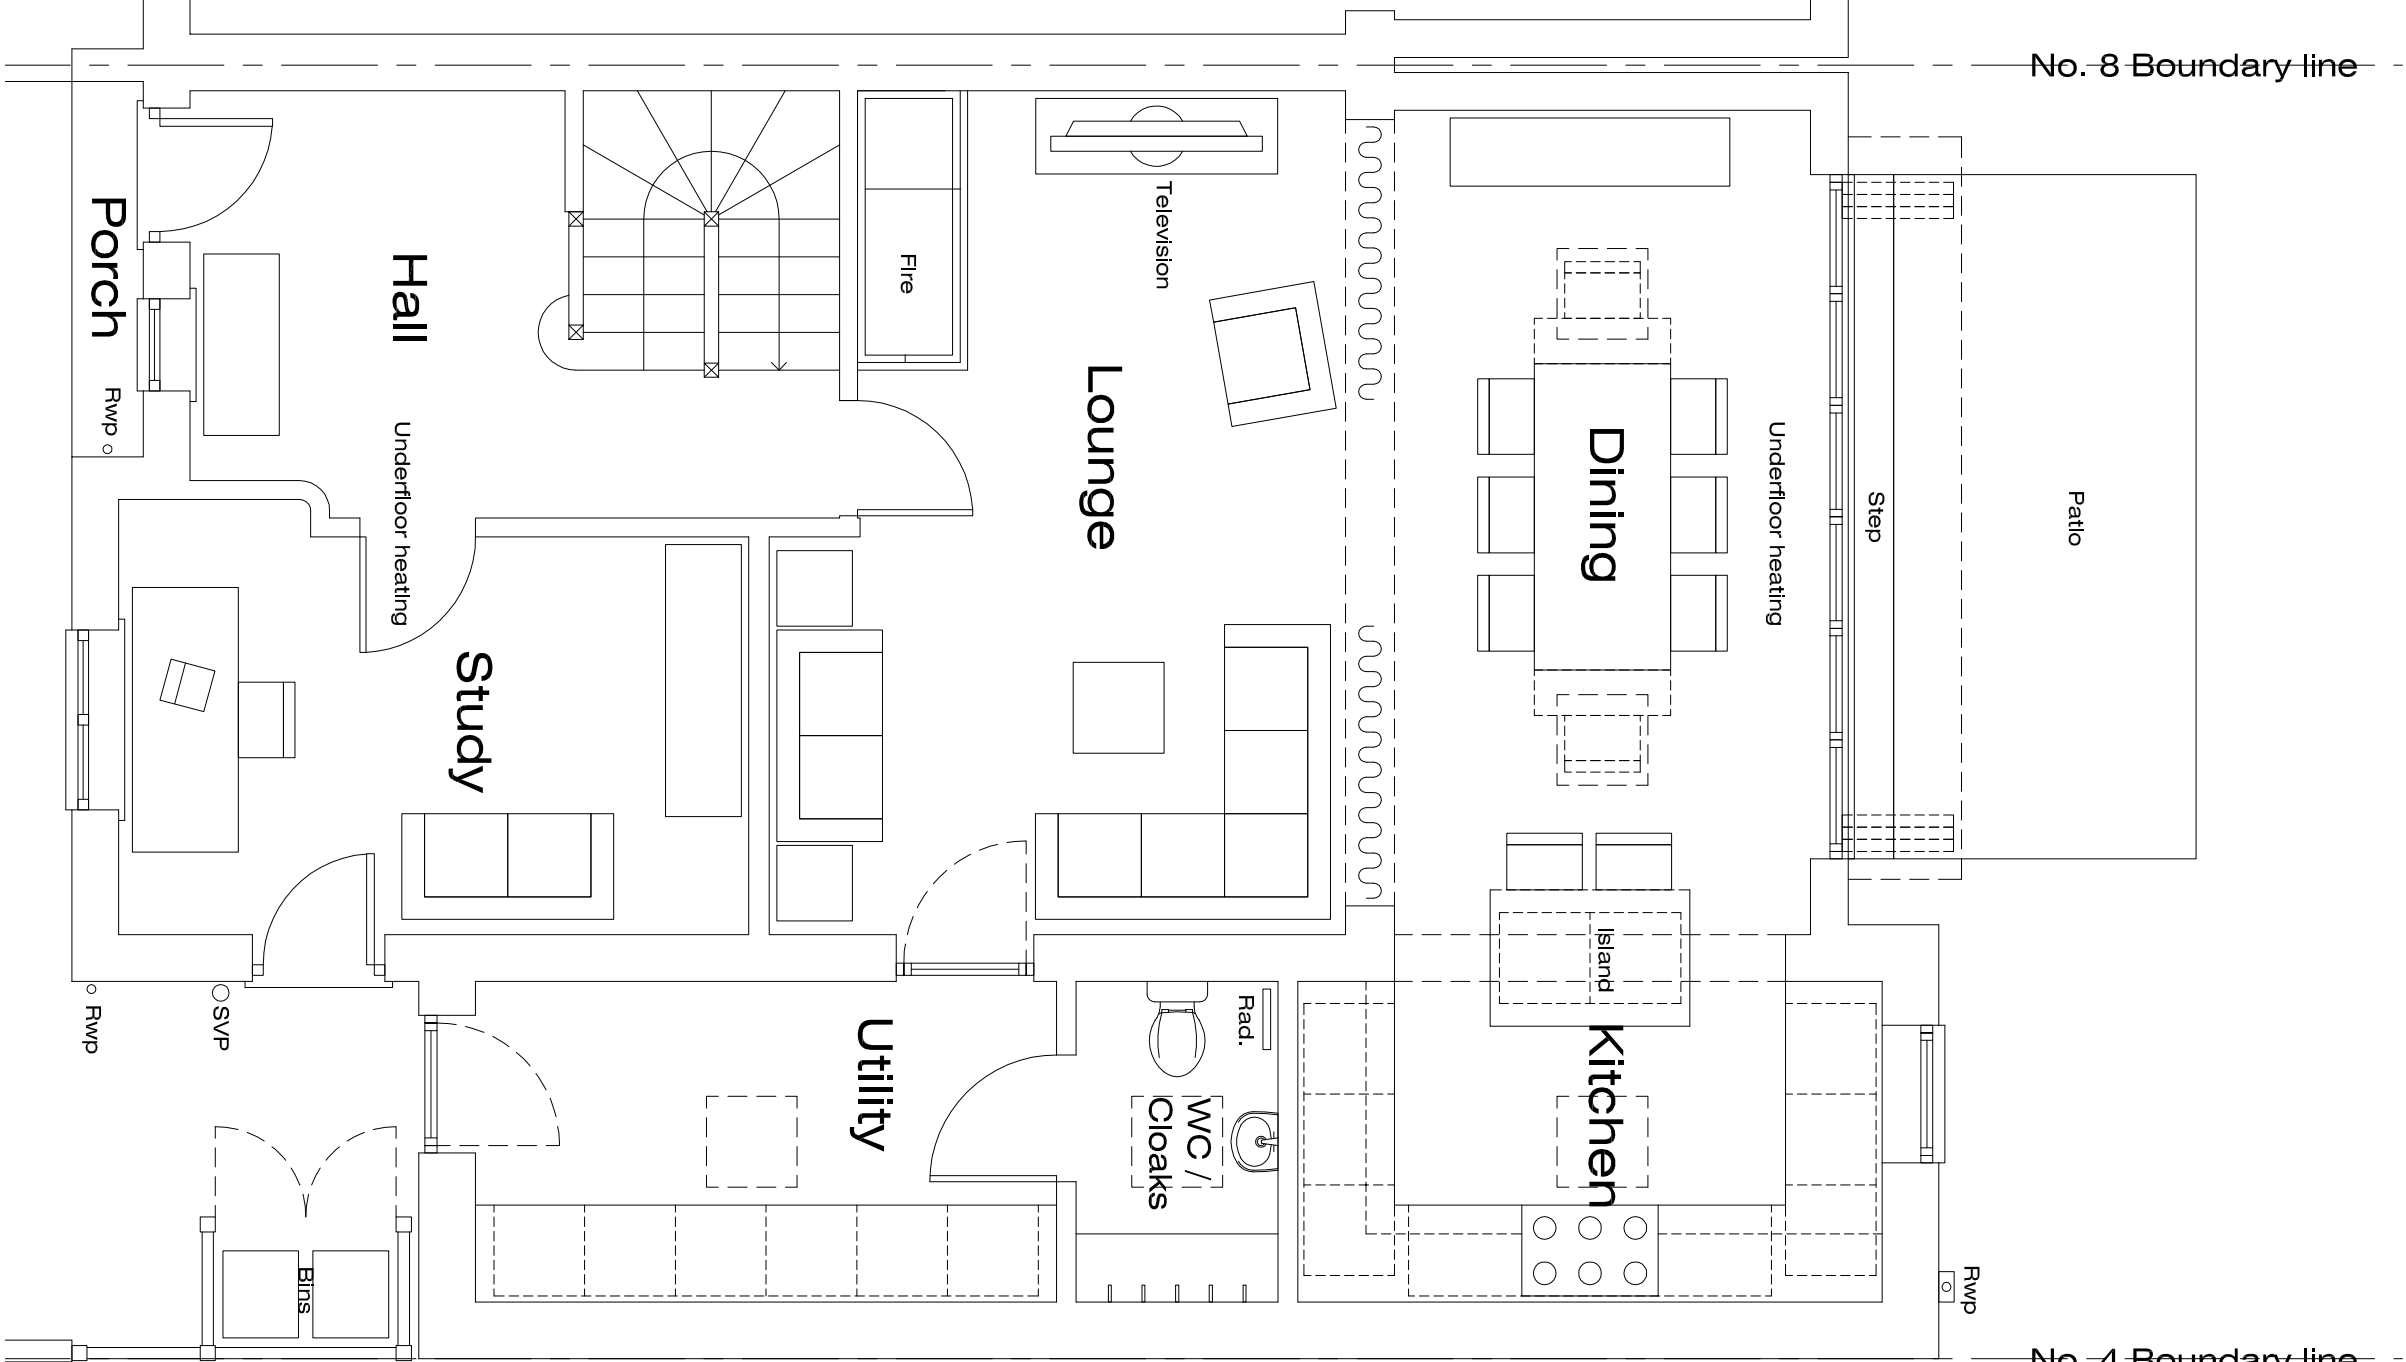

Ground floor - Proposed layout plan

First floor - Proposed layout plan

Second floor - Proposed layout plan

6 Spencer Close, Uxbridge

Drawing: Proposed ground and first floor layout plans		
Scale: 1:50@A2, 1:100@A4	Drawn: TJ	
Status: Planning	Date: Jan 2019	
Ref: 368-010	Revision: -	

