



NOTE

THIS DRAWING IS THE COPYRIGHT OF AMASIA ARCHITECTS LTD AND MAY NOT BE COPIED, ALTERED OR REPRODUCED IN ANY FORM, OR PASSED TO A THIRD PARTY WITHOUT THE WRITTEN CONSENT OF AMASIA ARCHITECTS LTD. DIMENSIONS SHOULD BE CHECKED AND VERIFIED ON SITE AND ANY DISCREPANCIES SHOULD BE REPORTED TO THE ARCHITECT. USE FIGURED DIMENSIONS ONLY.


IF IN DOUBT ASK FOR CONFIRMATION.

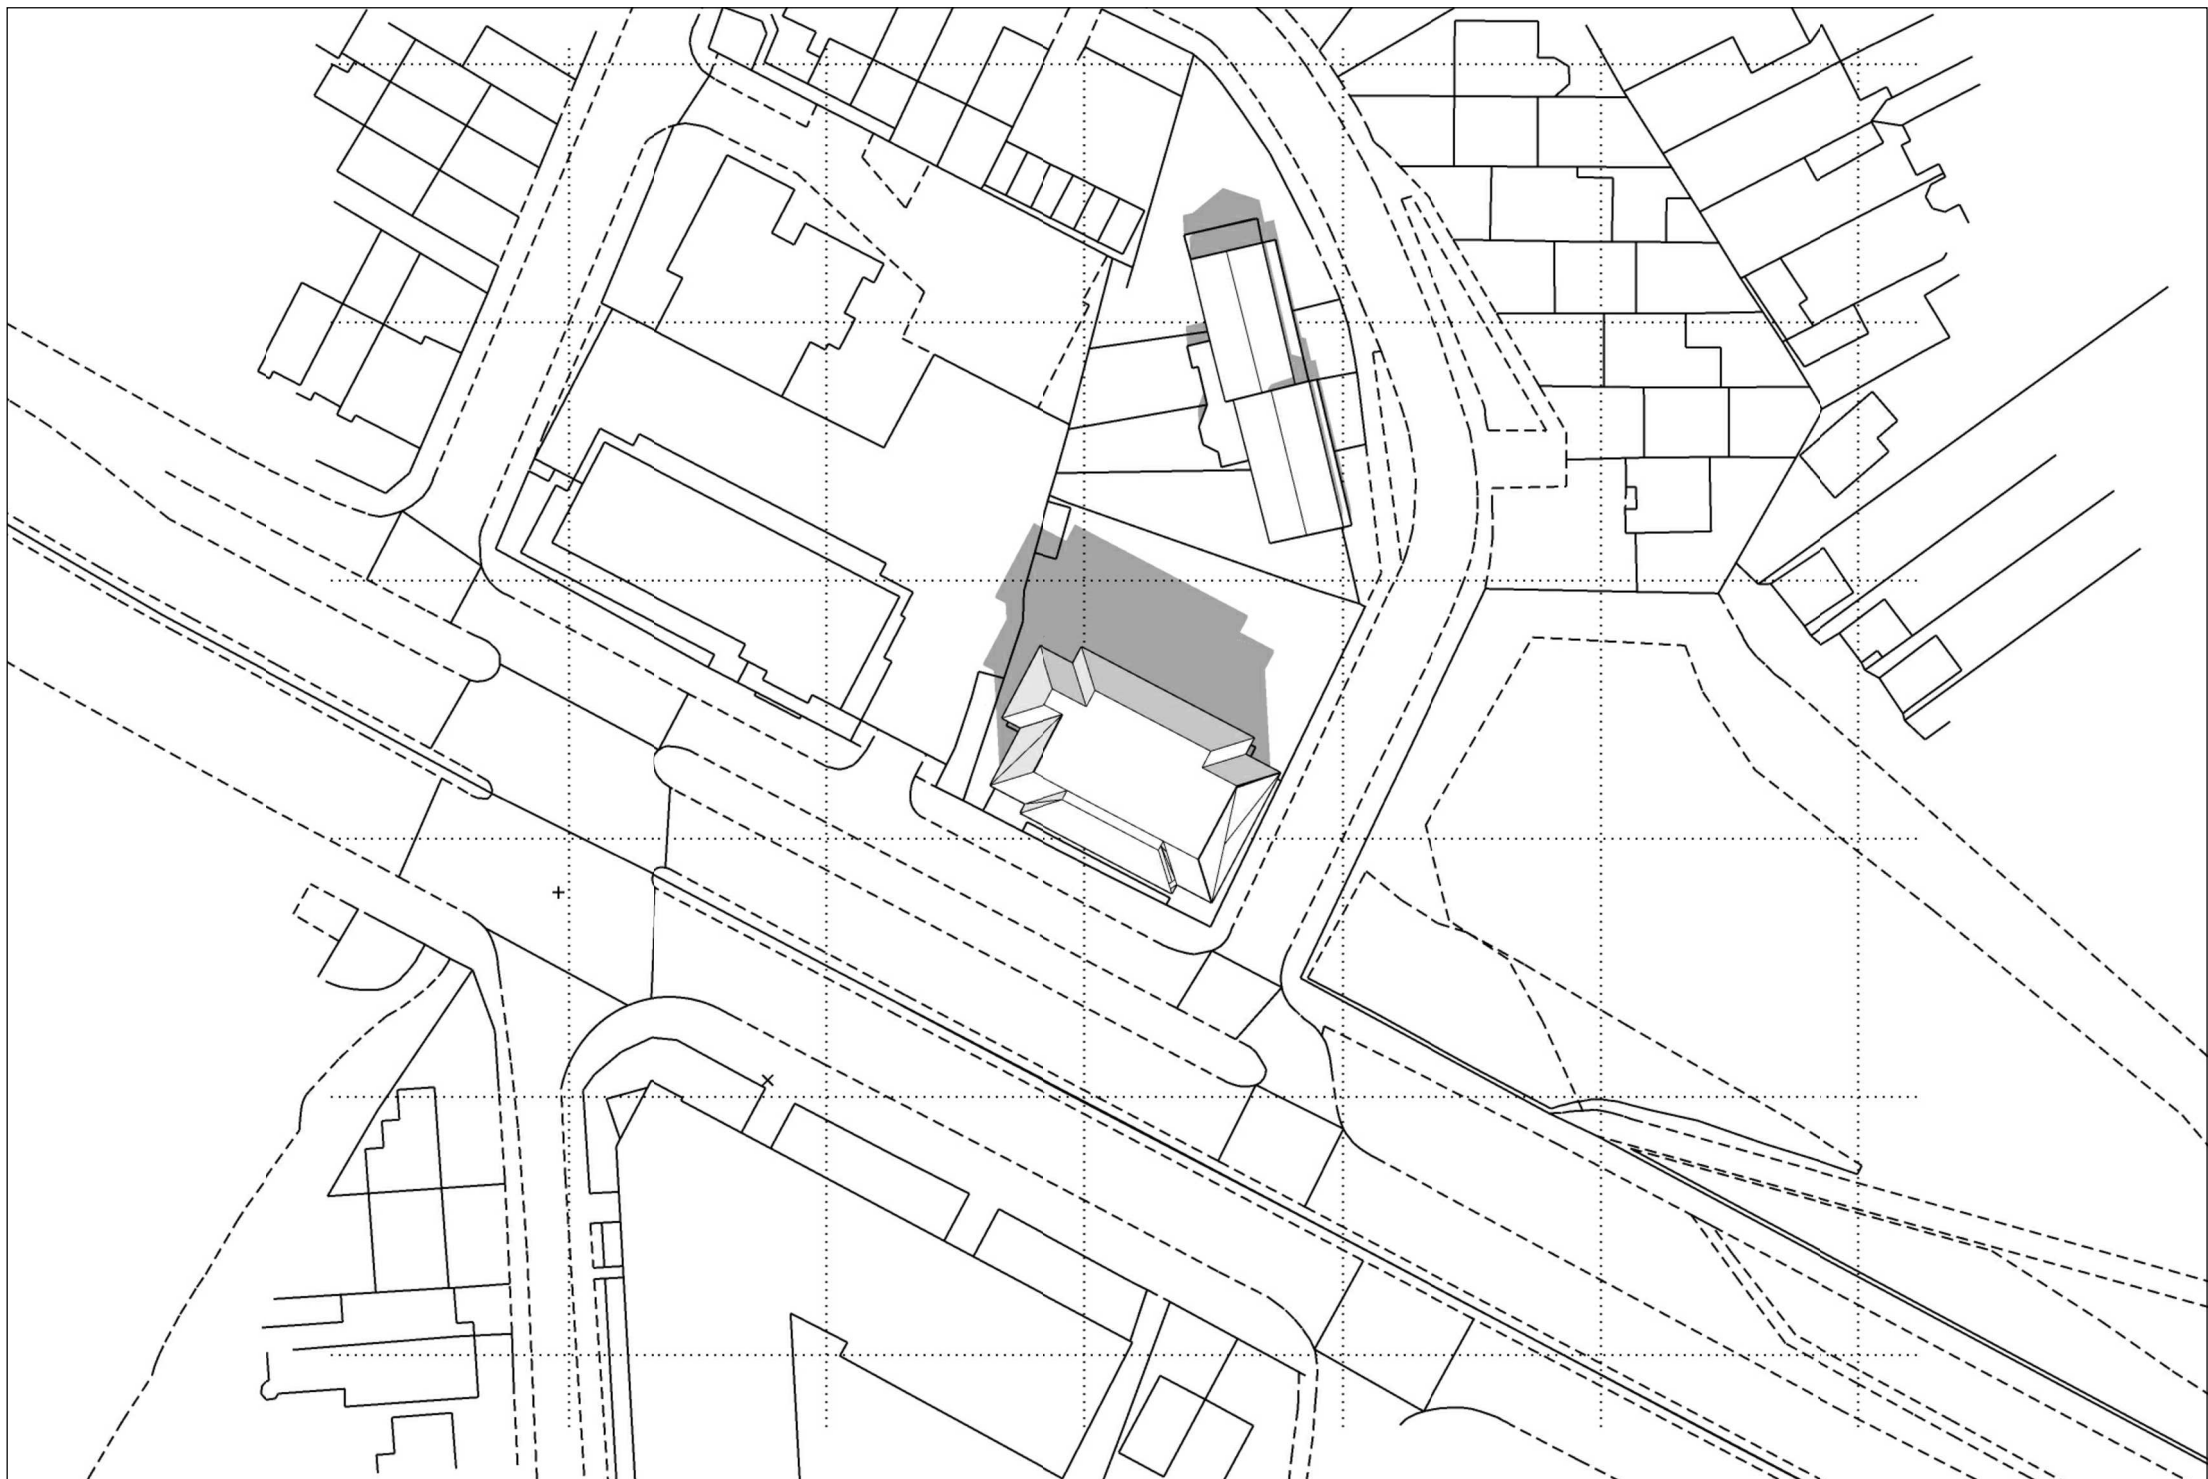


21st MARCH - MIDDAY

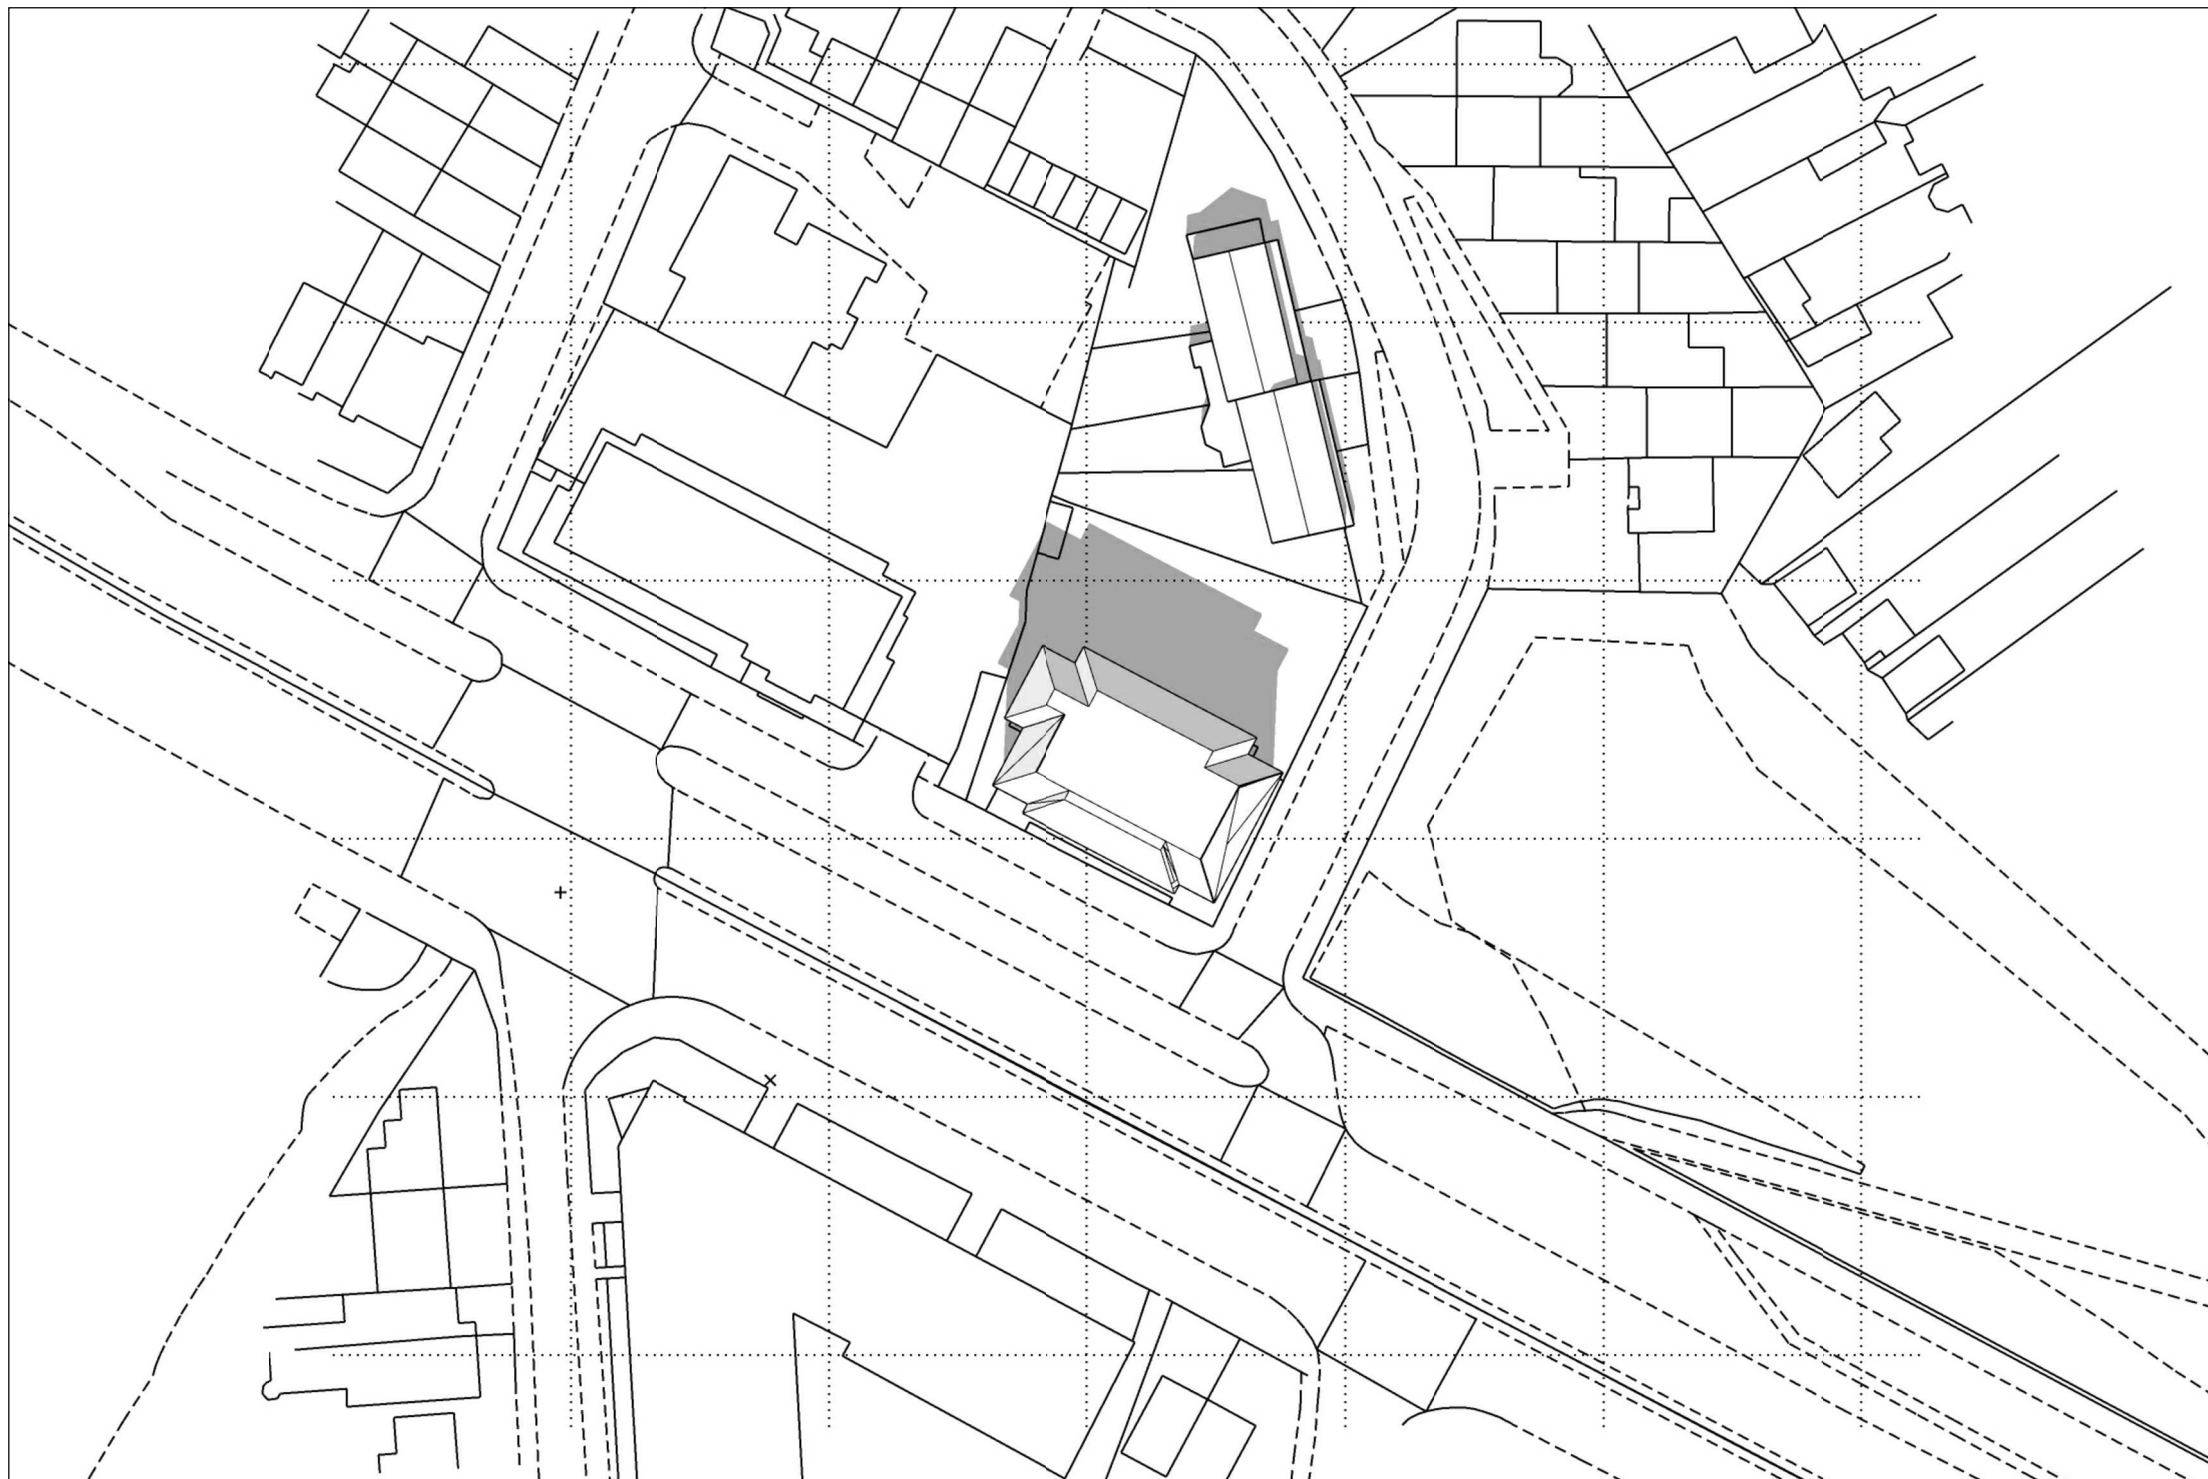


21st SEPTEMBER - MIDDAY

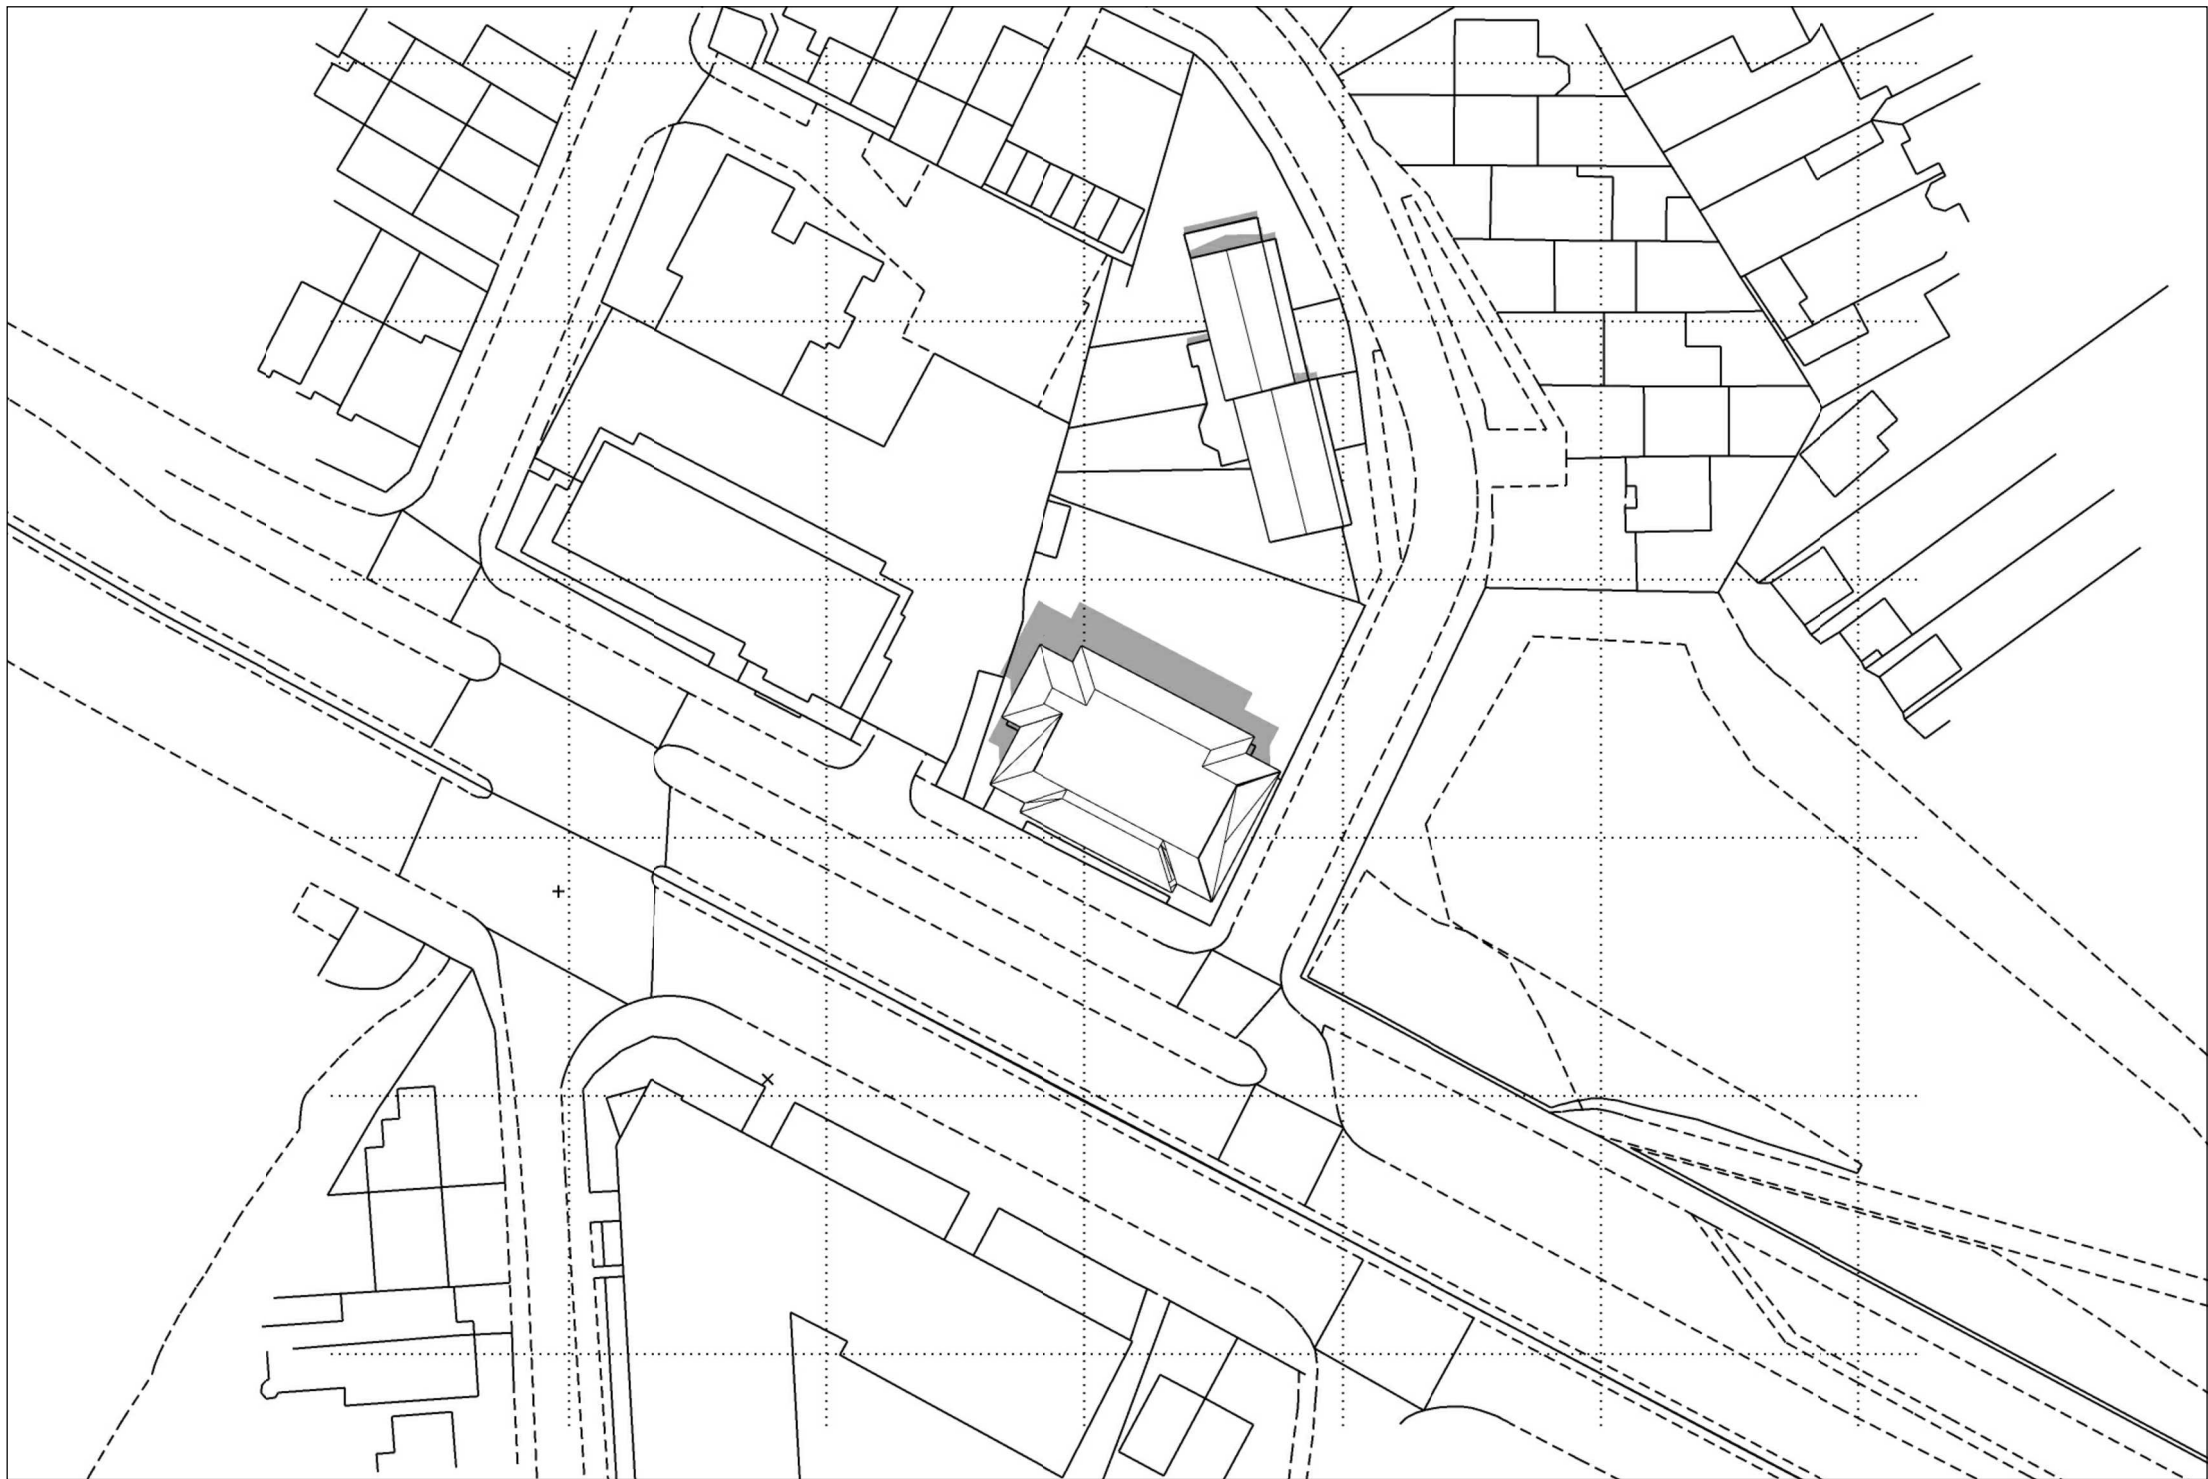

21st JUNE - MIDDAY

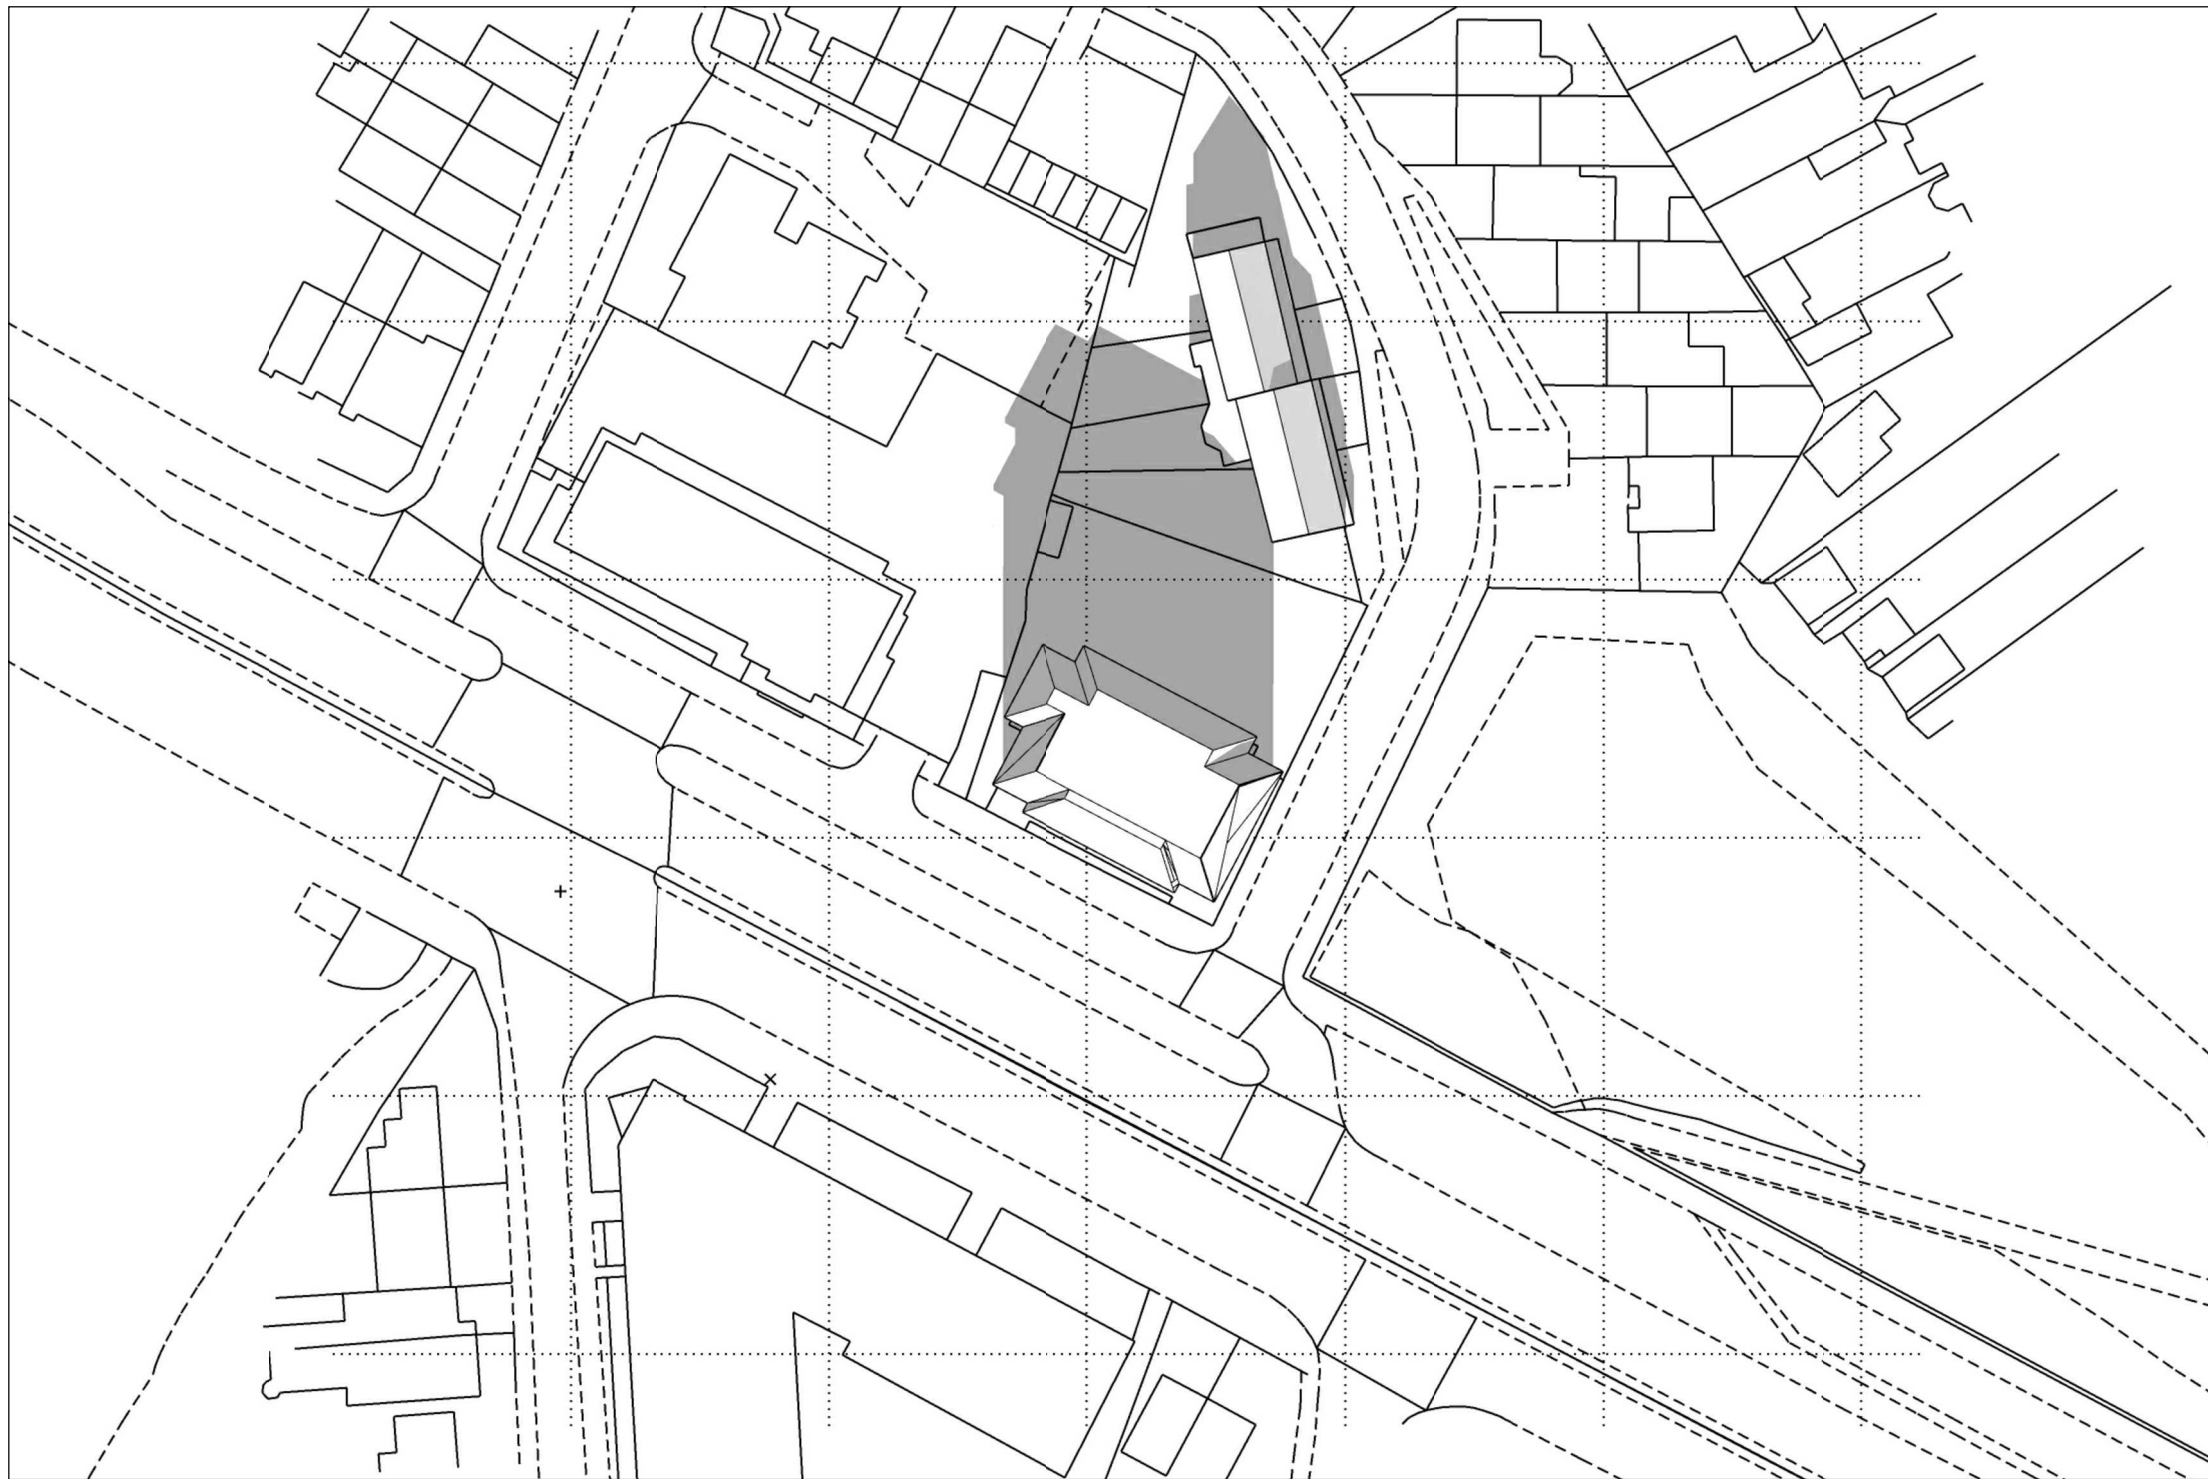

21st DECEMBER - MIDDAY

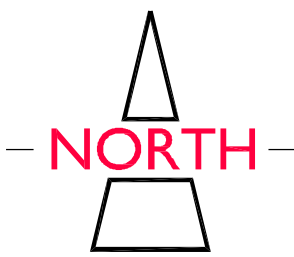

REV.	DESCRIPTION	DRAWN	DATE
REVISIONS			
Issued for PROPOSALS			
SITE ADDRESS PARKSIDE HOUSE 1360 UXBRIDGE ROAD HILINGDON UB10 0NE			
CLIENT ASH PROPERTIES LTD			
SCALE	SHEET SIZE	DRAWN	DATE
N/A	A1	MC	OCT 2020
DRAWING TITLE OVERSHADOWING ASSESSMENT			
DRAWING NUMBER AAL-20-196-PI0		REVISION	



AMASIA
ARCHITECTS LTD

ALBURY ESTATE
LOWER BARN
WESTON FARM
ALBURY
SURREY
GU5 9BZ

T: 01483 205724

www.amasiaarchitects.com
enquiries@amasiaarchitects.com

Company Reg. No. 689033
VAT Reg. No. 9463191 10