





NOTE

THIS DRAWING IS THE COPYRIGHT OF AMASIA ARCHITECTS LTD AND MAY NOT BE COPIED, ALTERED OR REPRODUCED IN ANY FORM, OR PASSED TO A THIRD PARTY WITHOUT THE WRITTEN CONSENT OF AMASIA ARCHITECTS LTD. DIMENSIONS SHOULD BE CHECKED AND VERIFIED ON SITE AND ANY DISCREPANCIES SHOULD BE REPORTED TO THE ARCHITECT. USE FIGURED DIMENSIONS ONLY.
IF IN DOUBT ASK FOR CONFIRMATION.

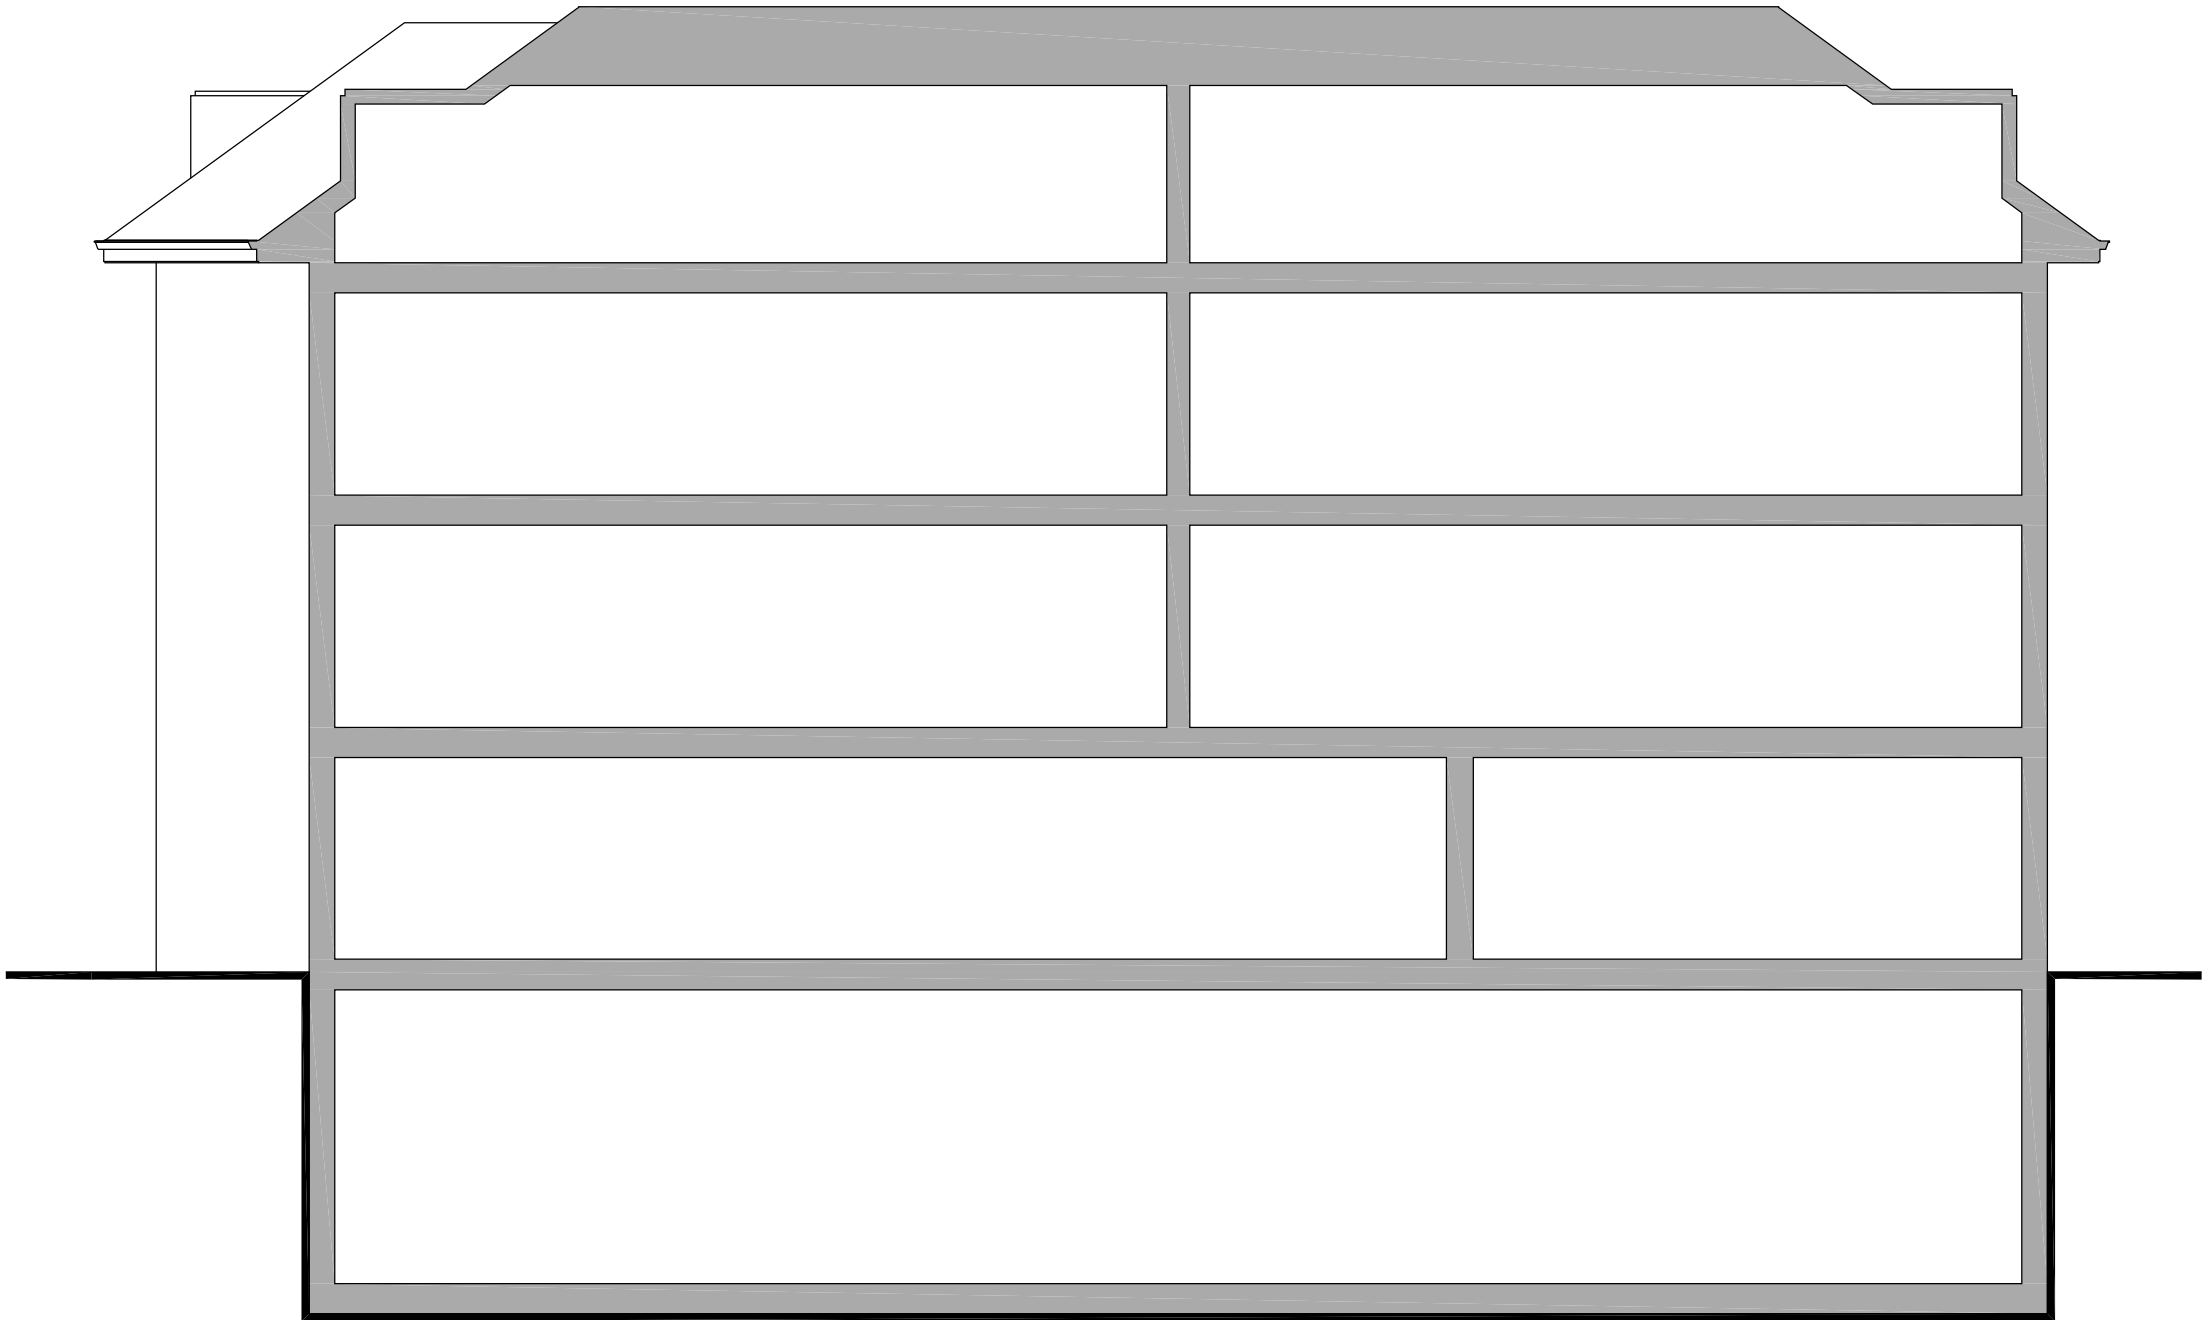

EXISTING SECTION

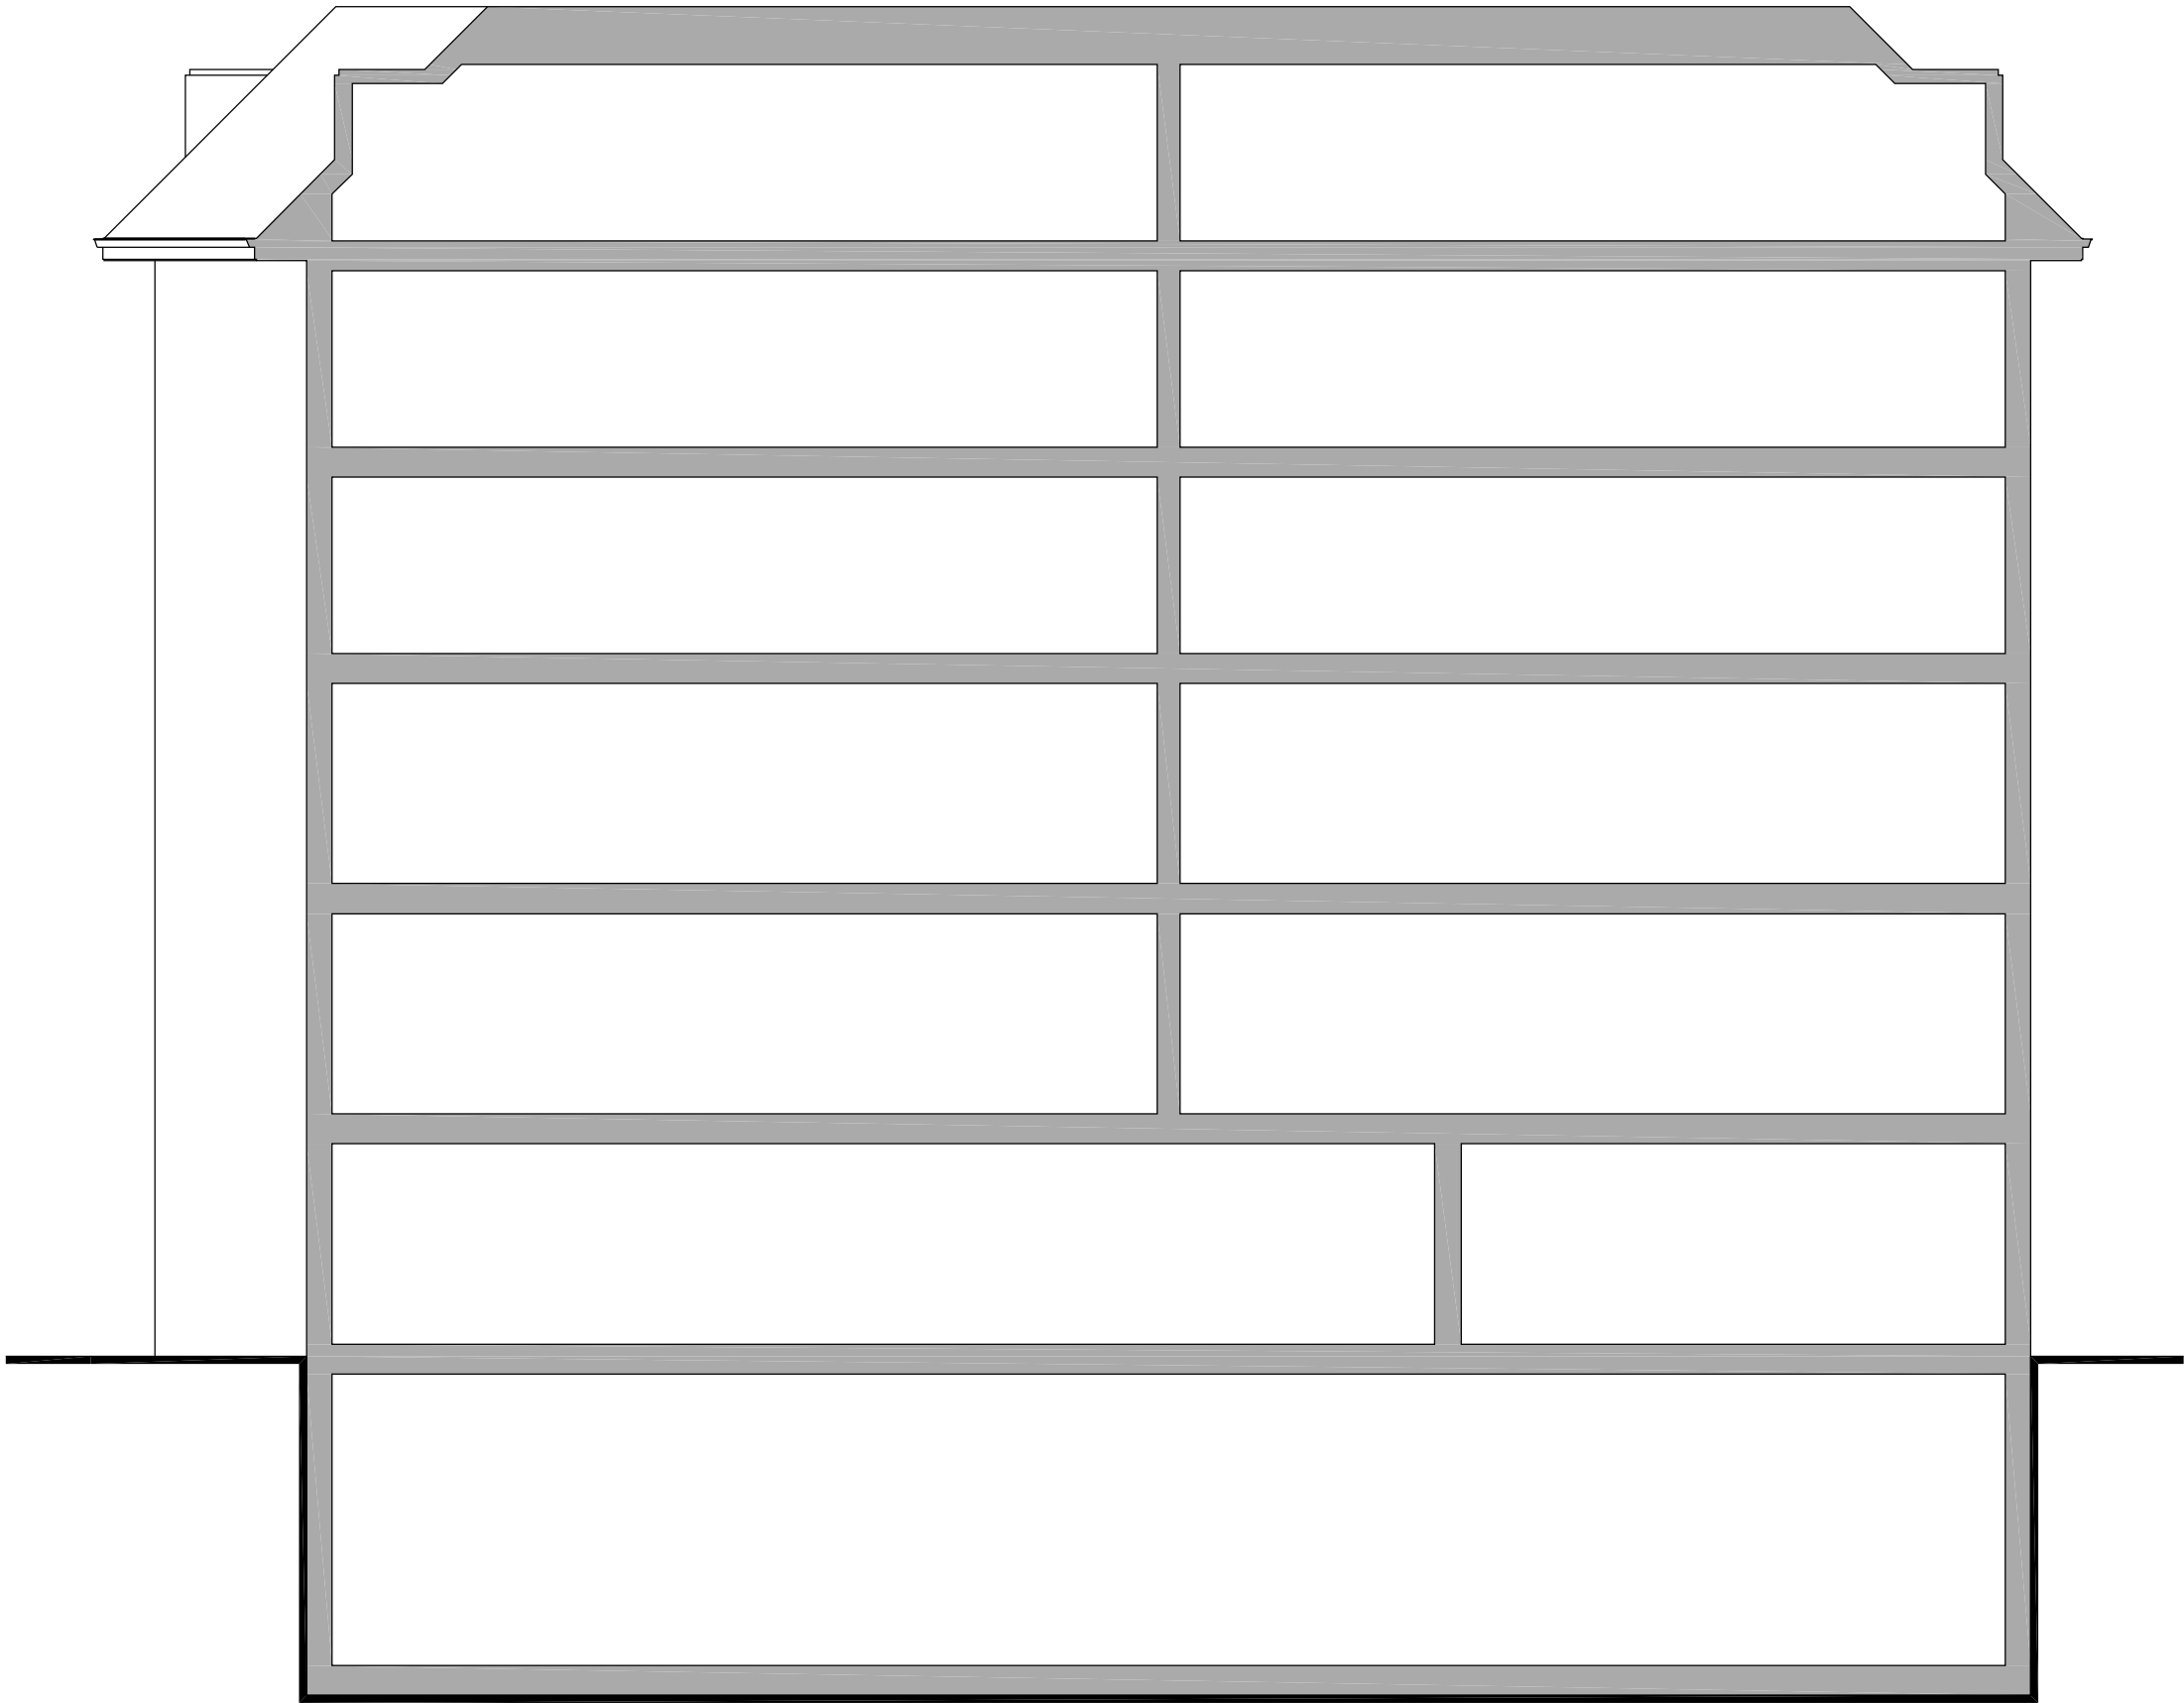

PROPOSED SECTION

REV.	DESCRIPTION	DRAWN	DATE
REVISIONS			
Issued for			
PROPOSALS			
SITE ADDRESS			
PARKSIDE HOUSE DESALIS ROAD UXBRIDGE UB10 0TG			
CLIENT			
ASH PROPERTIES LTD			
SCALE	SHEET SIZE	DRAWN	DATE
I-100	A2	MC	OCT 2020
DRAWING TITLE			
EXISTING & PROPOSED SECTIONS			
DRAWING NUMBER			REVISION
AAL-20-196-PII			



ALBURY ESTATE
LOWER BARN
WESTON FARM
ALBURY
SURREY
GU5 9BZ

T: 01483 205724

www.amasiarchitects.com
enquiries@amasiarchitects.com

Company Reg. No. 4809333
VAT Reg. No. 946319110