

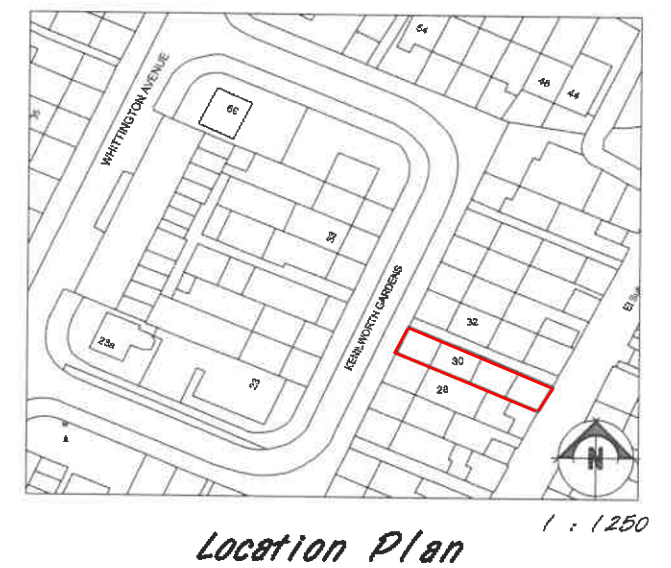
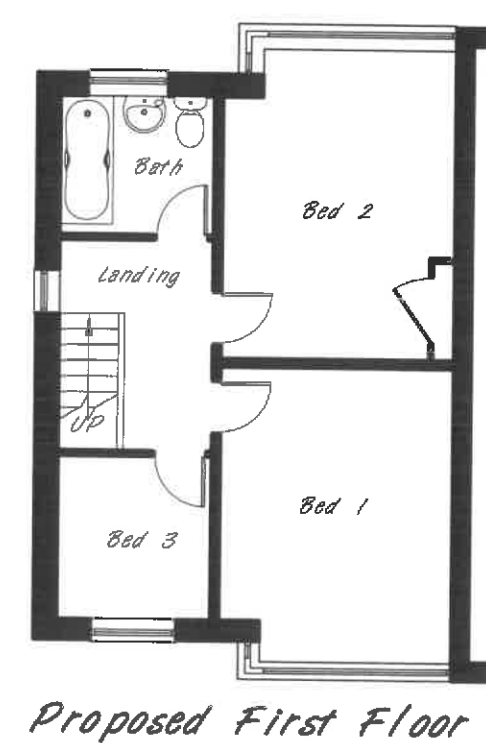
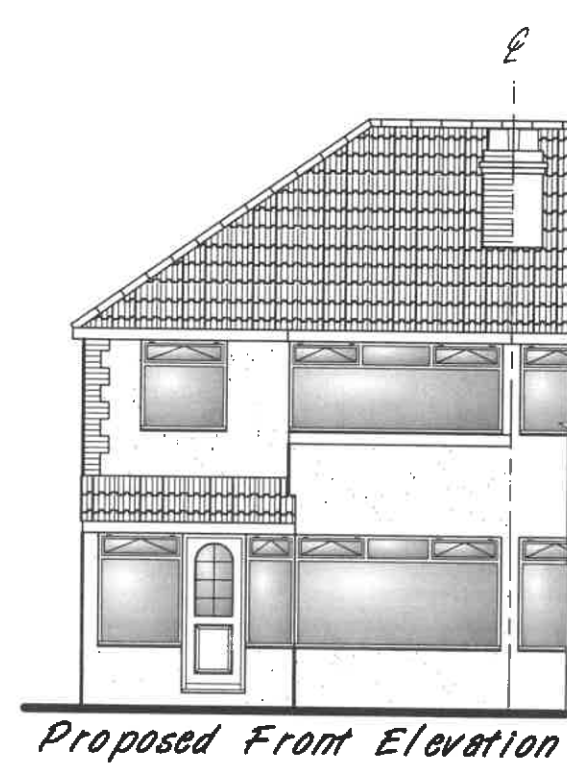
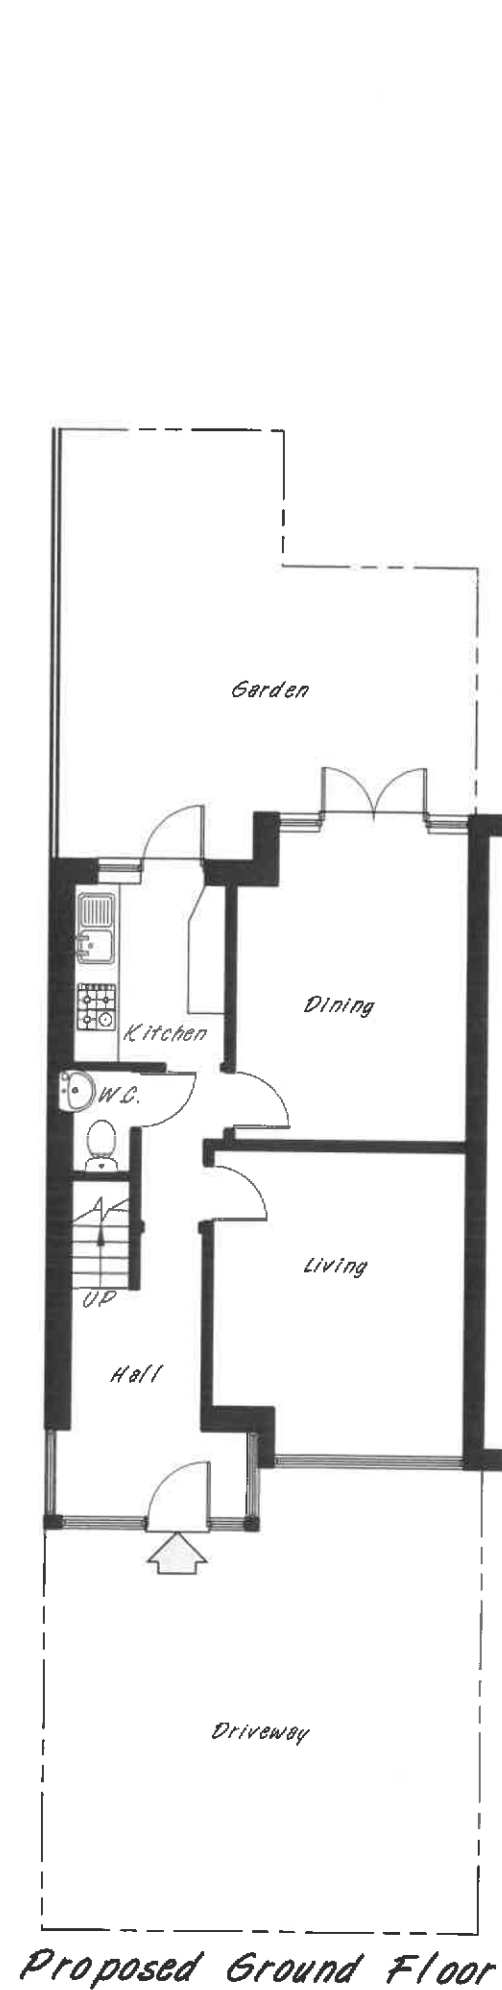
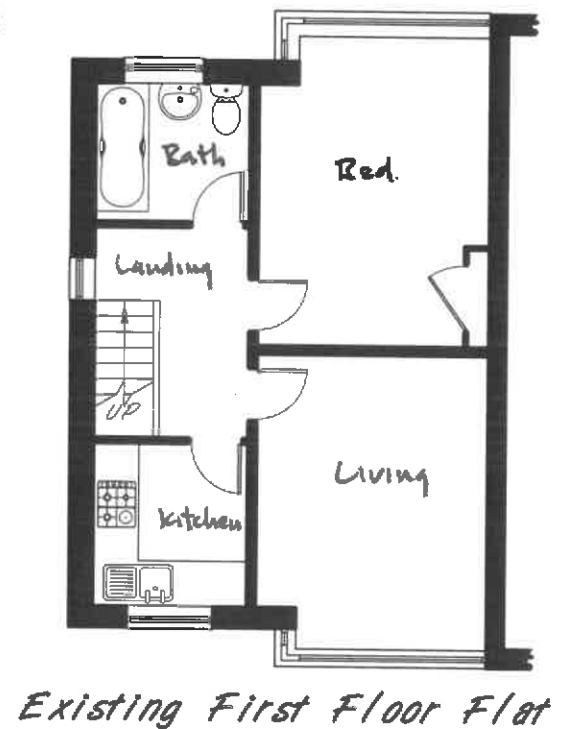


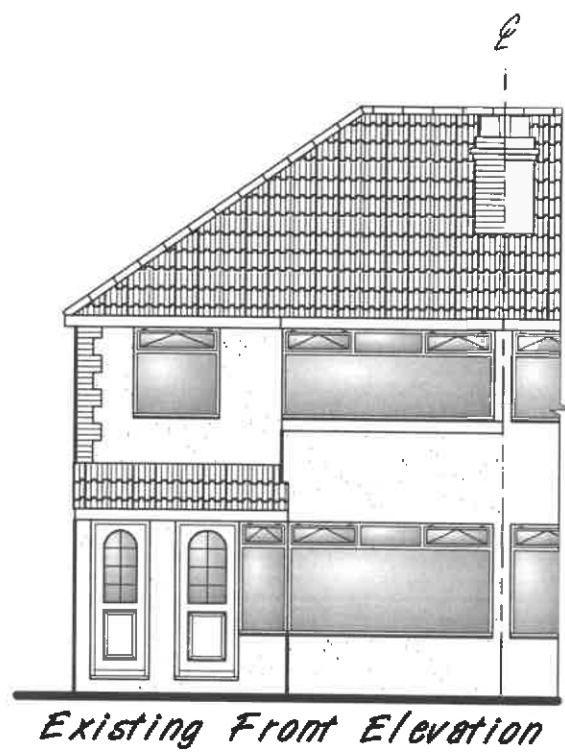

THIS DRAWING SHOULD BE READ IN CONJUNCTION WITH THE SPECIFICATION. IT REMAINS THE COPYRIGHT OF THE DESIGNER AND MUST NOT BE USED, ALTERED OR COPIED WITHOUT PERMISSION

Proposed Conversion of
2No. Flats into 1No. 3 Bed House.

SITE: 30 Kenilworth Gardens,
Hayes.
UB4 0AY

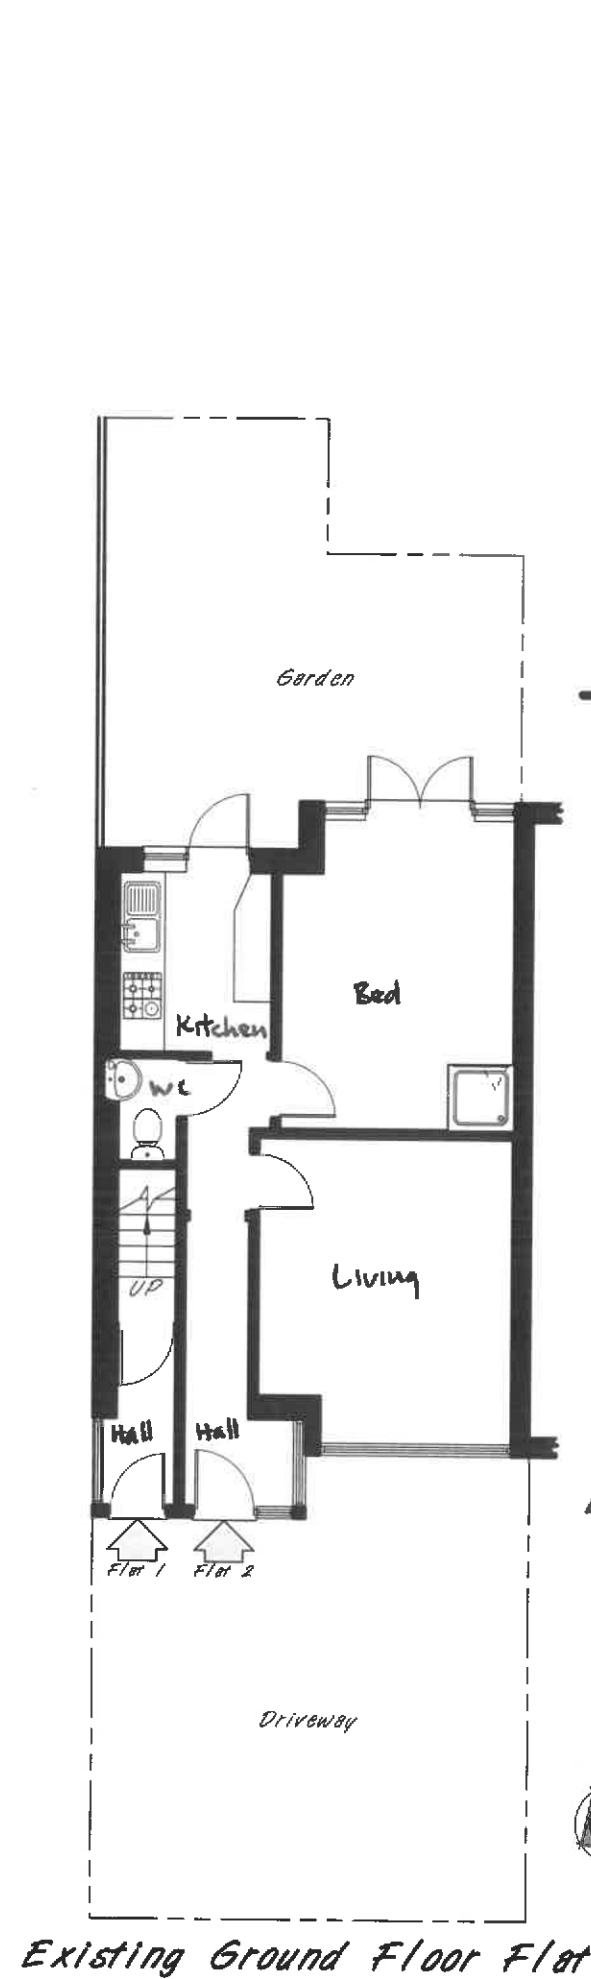

PROPERTY SERVICES
Architectural Designers
& Surveyors
Newbury (01635) 864956

DRAWN: DAF	SCALE: 1 : 100 @ A3	DATE: October '20
DRAWING NO: 20/368/01		REV: A