



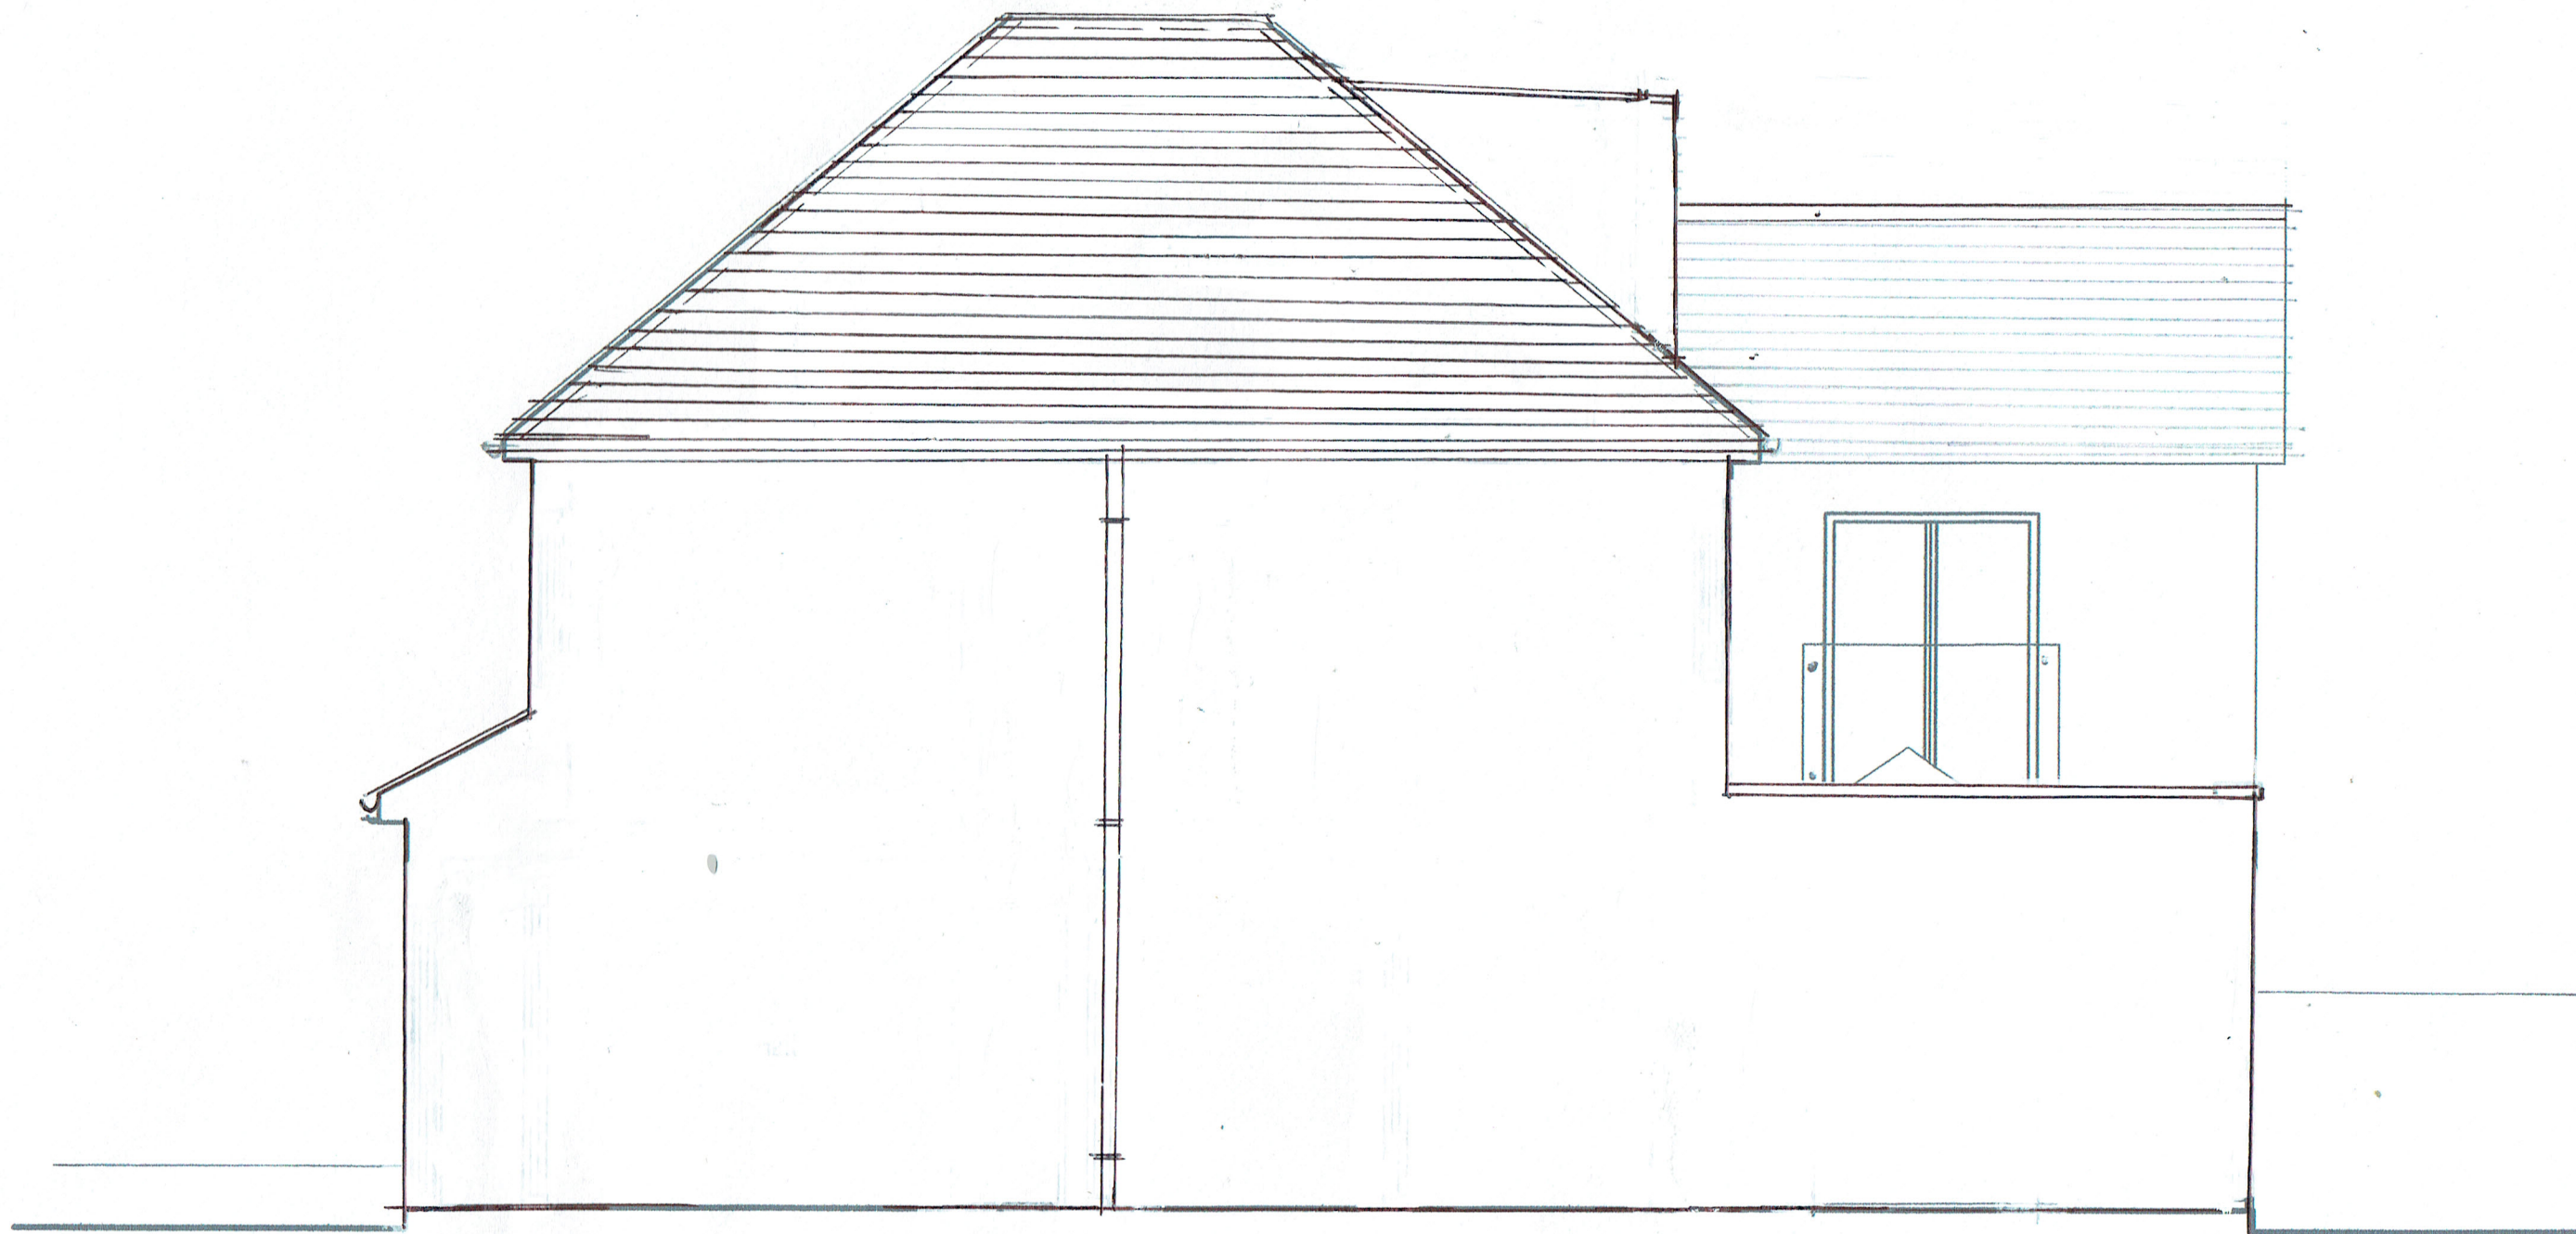

**Proposed  
Side Elevation West**

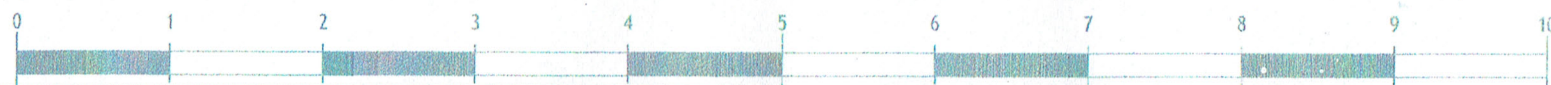

**AHA**  
Architect  
Tel: +44 (0)7831 818296  
alexanderhobbs@hotmail.com  
4 Heads Mews London W11 2QL  
ALEXANDER HOBBS ASSOCIATES

**NOTES:**

No scaled dimensions to be taken from this drawing.  
All dimensions to be site checked

**Client:**

**AYESHA SIDDIKA**

**Job Title:**

**59 Mellow Lane- East, London UB4 8ES**

**Scale**

**1.50@A3**

**Drawing title**

**Proposed  
Side Elevation**

**Date**

**Oct 2016**

**Drg. No.**

**DNUM 16/09/15**

**Rev.**

**A**