


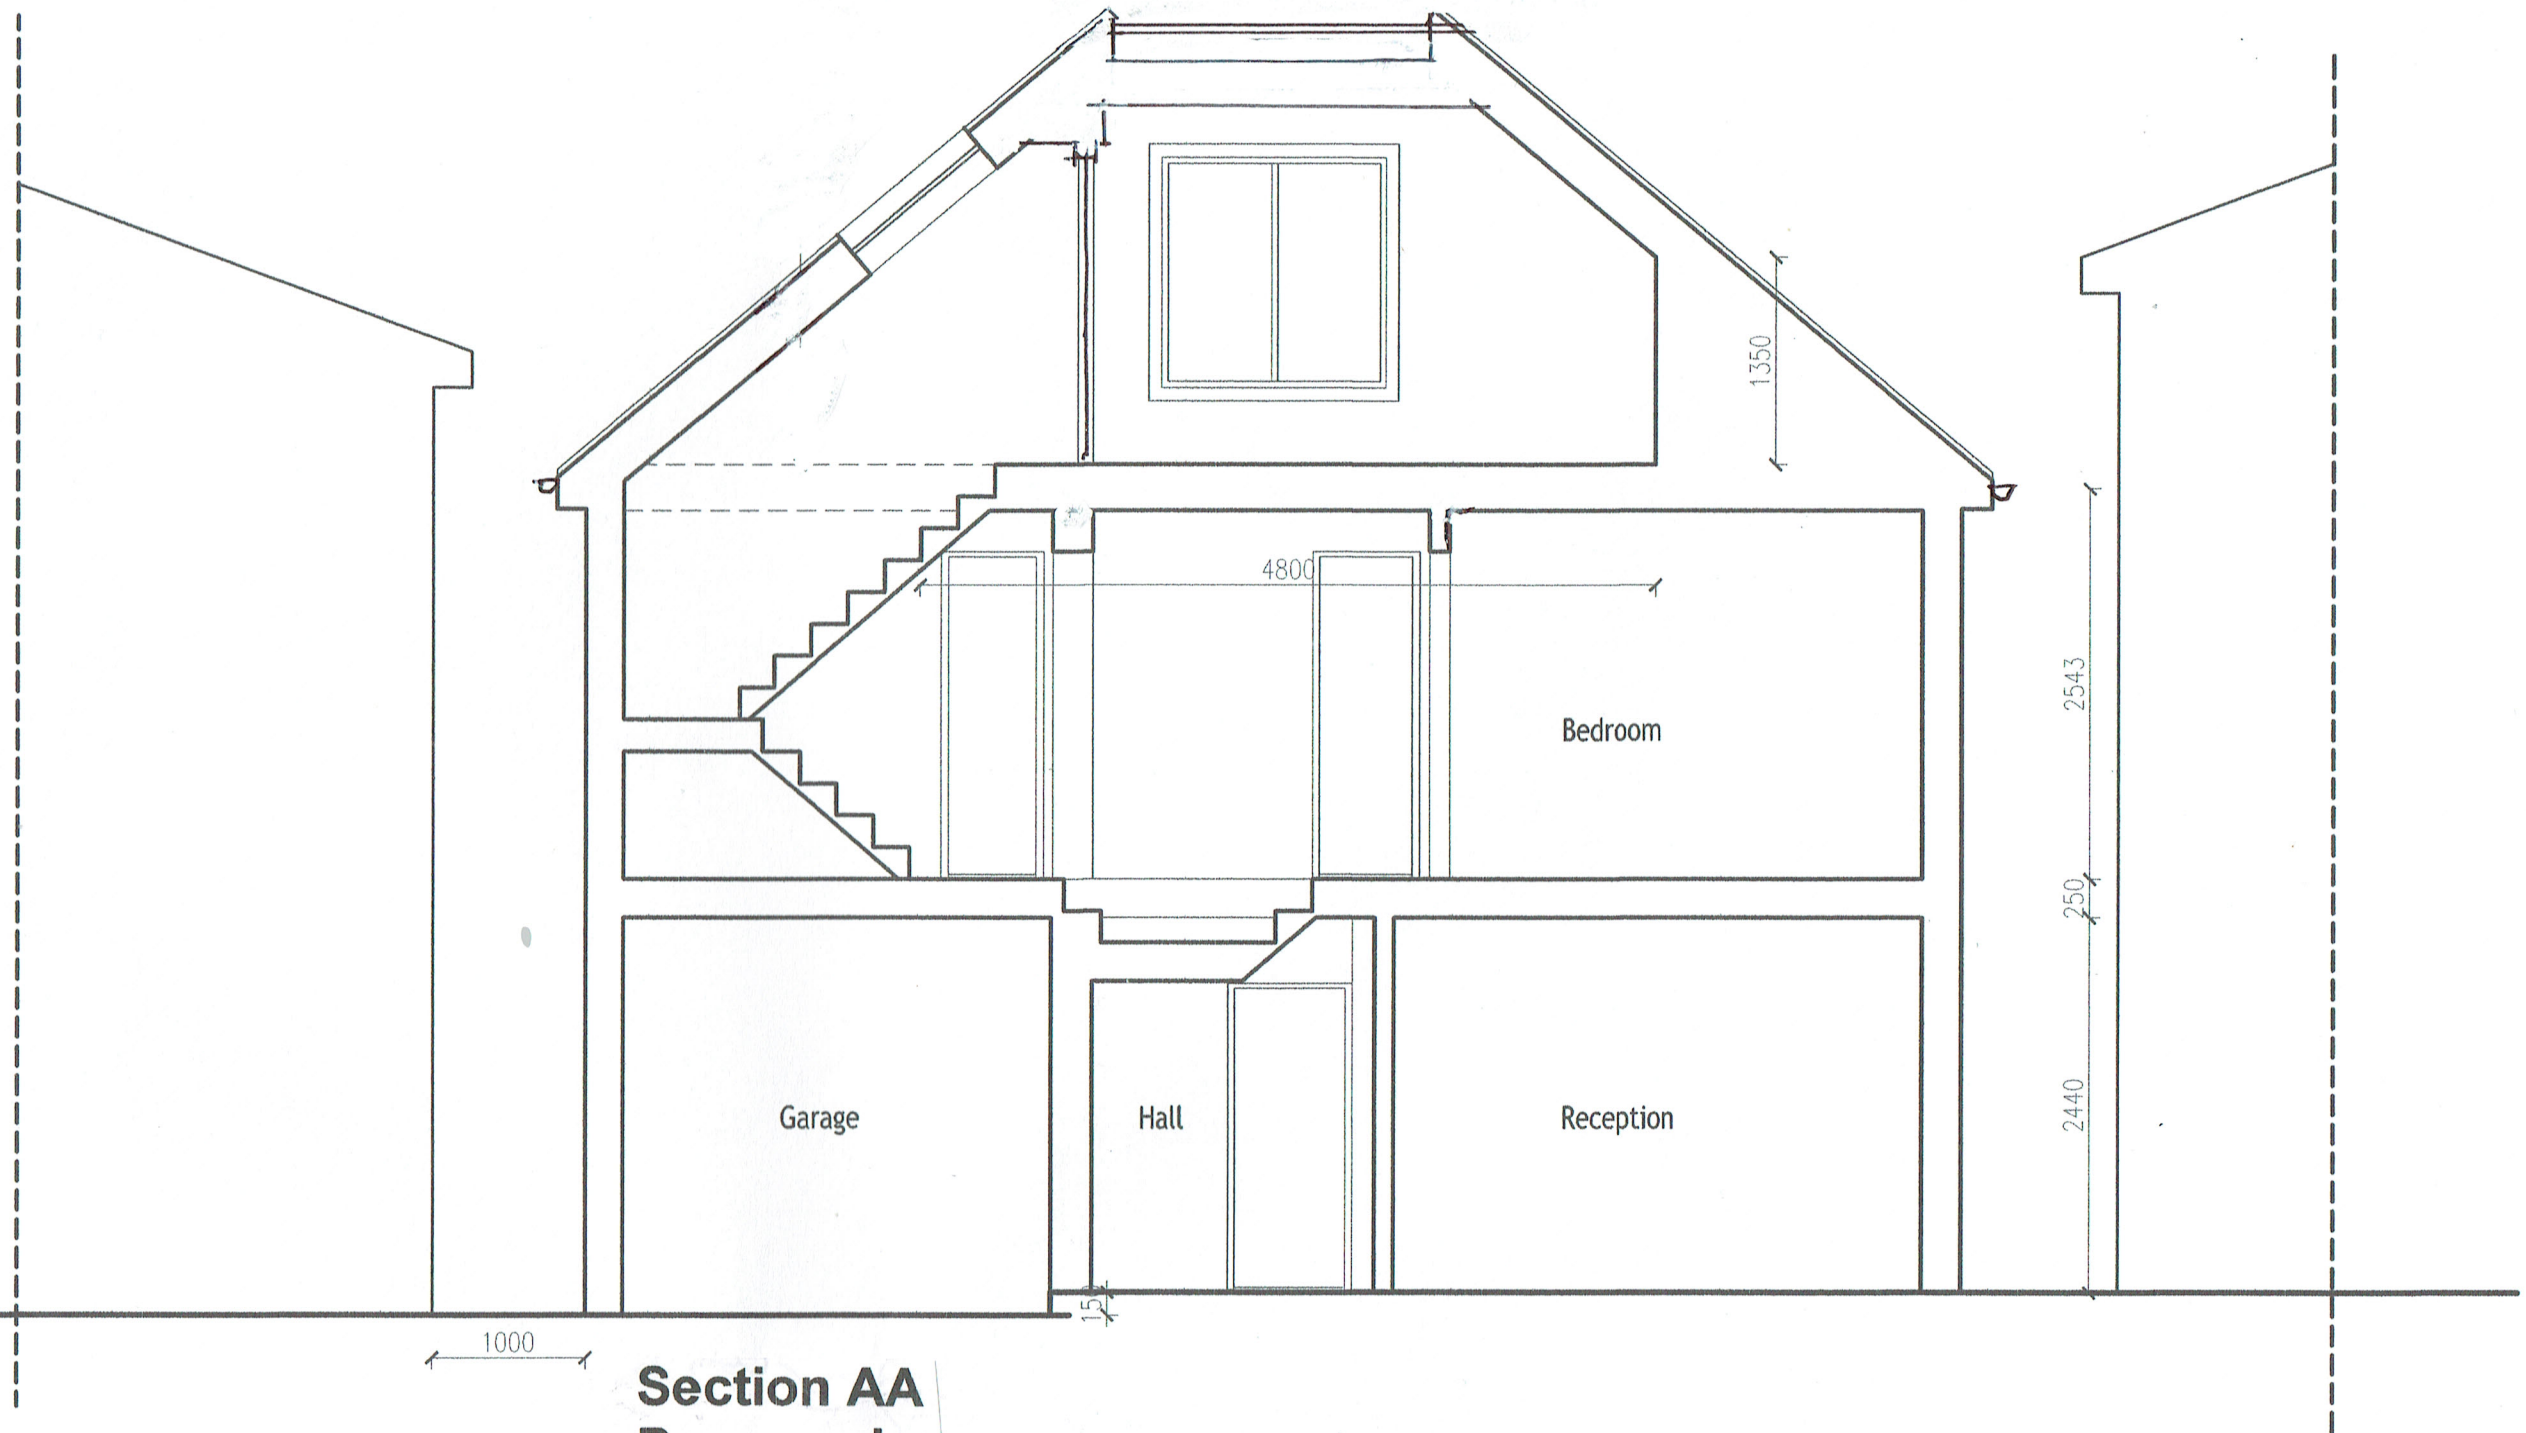

**Section AA
Proposed**



AHA
Architect
Tel: +44 (0)7831 818296
alexanderhobbs@hotmail.com
4 Heads Mews London W11 2QL
ALEXANDER HOBBS ASSOCIATES

NOTES:

No scaled dimensions to be taken from this drawing.
All dimensions to be site checked

Client:
AYESHA SIDDIKA

Job Title:
59 Mellow Lane- London, UB4 8ES

Scale
1.50@A3

Date
Oct 2016

Drawing title
Section A-A' Proposed

Drg. No.
16/09/11

Rev.
A