


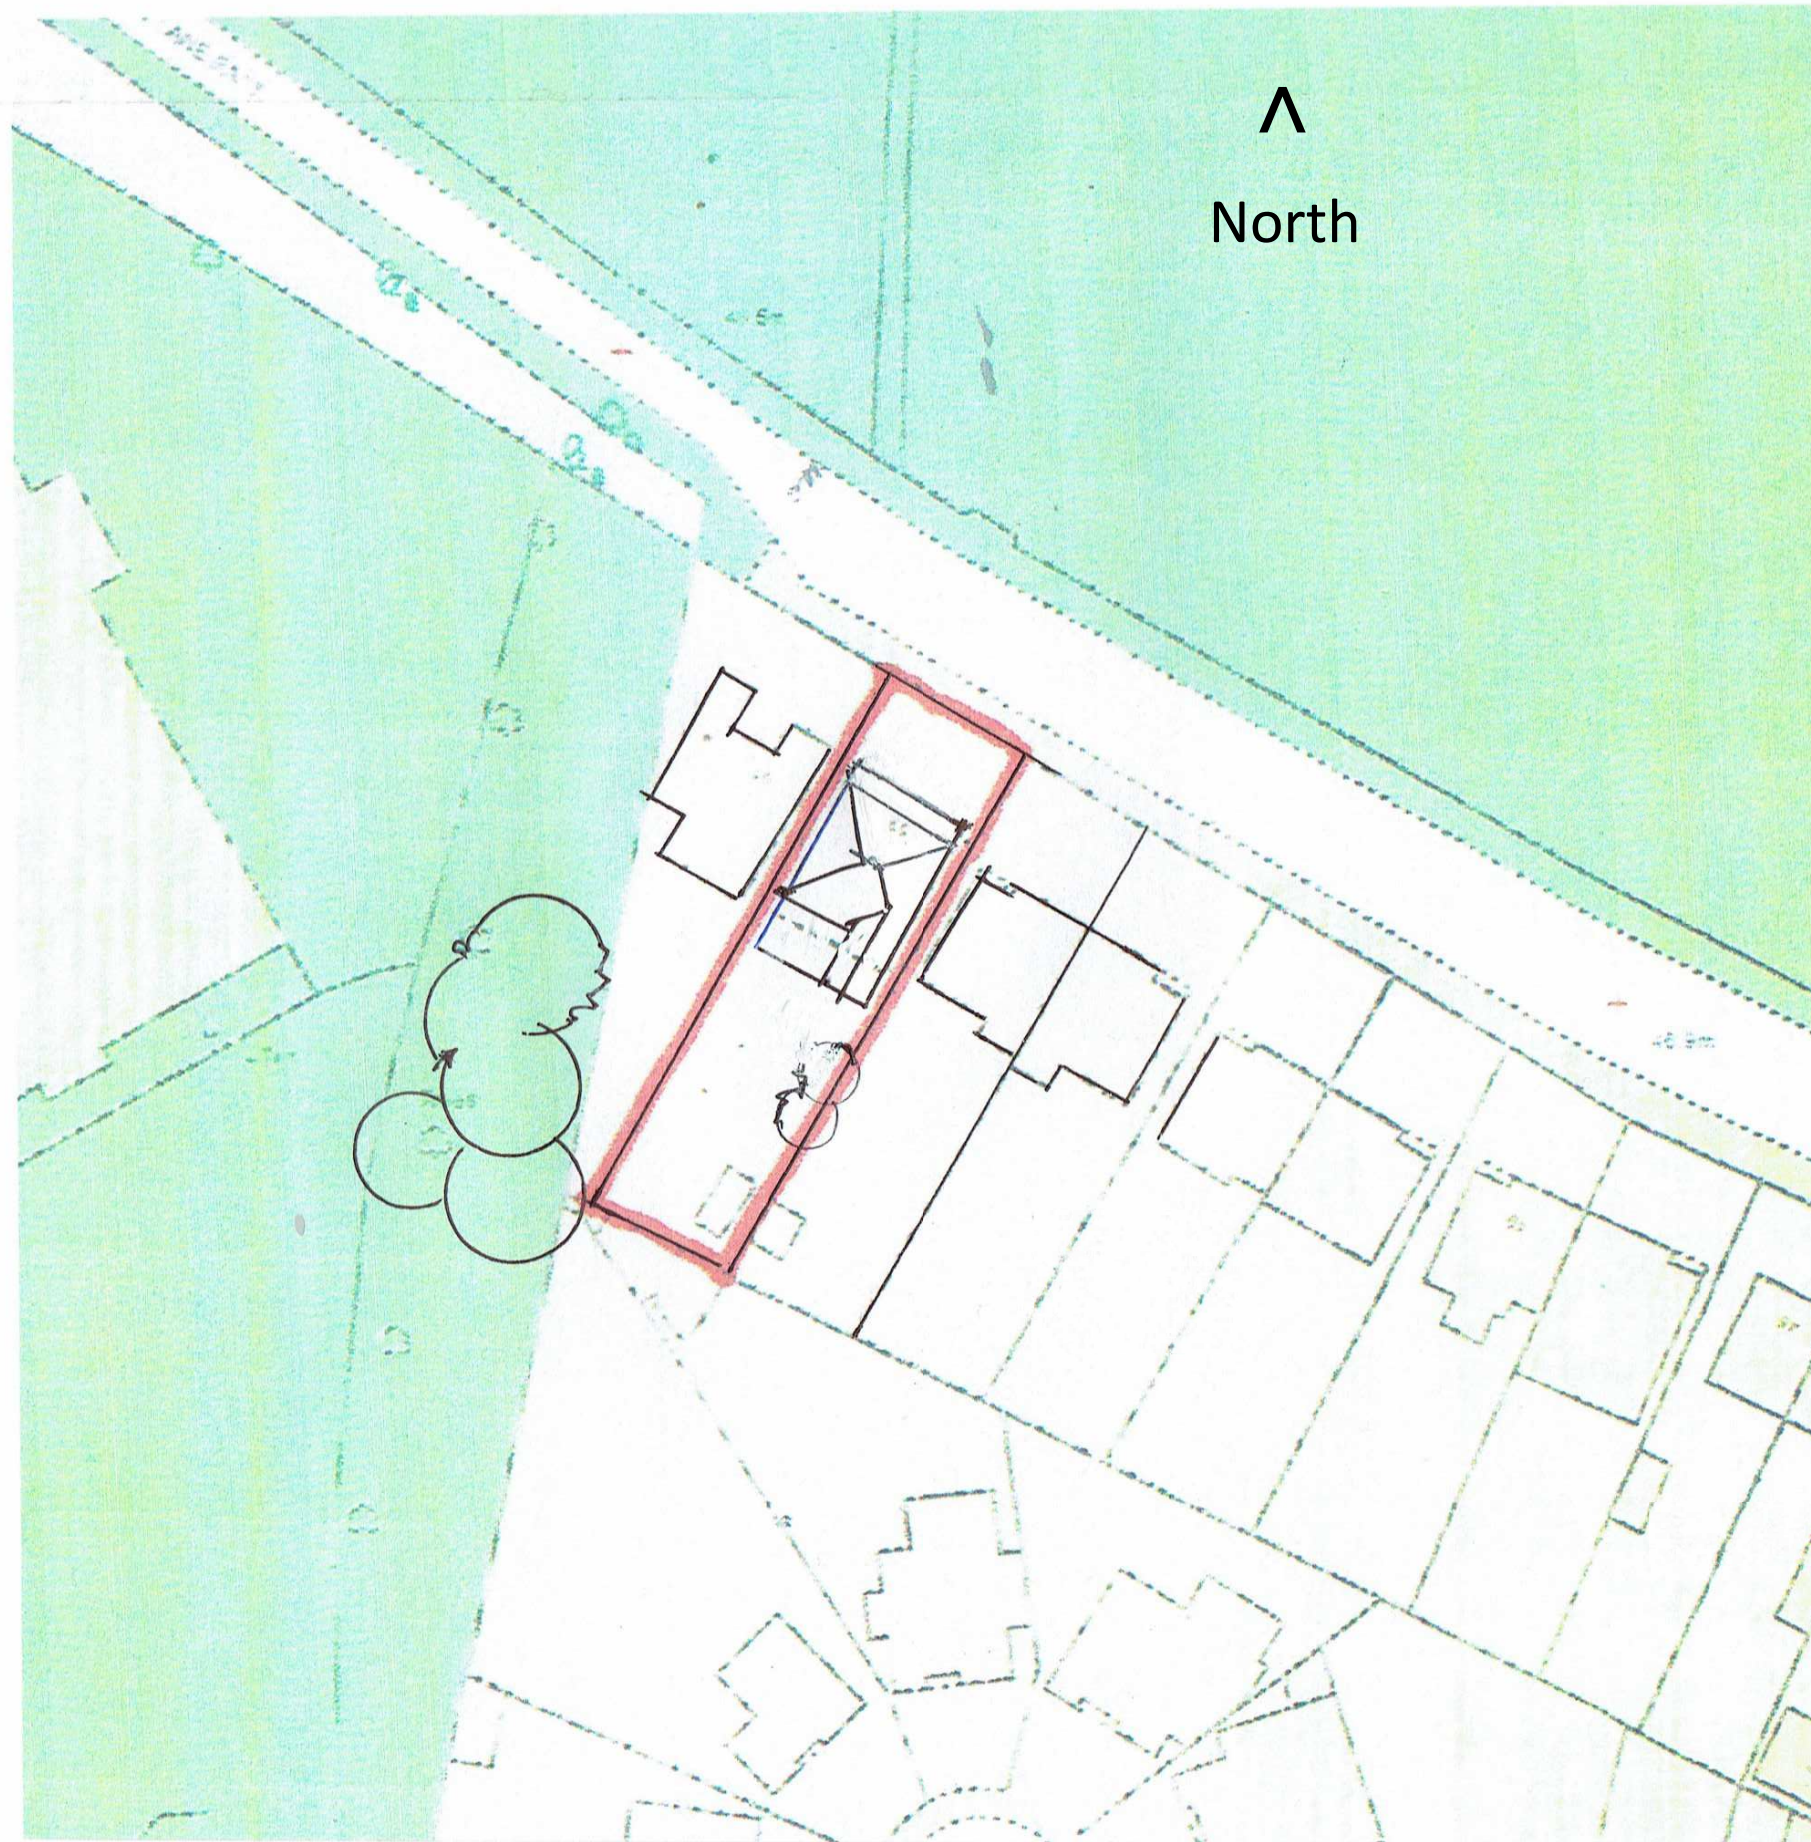

^
North

AHA
Architect
Tel: +44 (0)7831 818296
alexanderhobbs@hotmail.com
4 Heads Mews London W11 2QL
ALEXANDER HOBBS ASSOCIATES

NOTES:

No scaled dimensions to be taken from this drawing.
All dimensions to be site checked

Client: **Ayesha Siddika**

Job Title: **56 Mellow Lane East, London UB4 8ES**

Scale
1/500@A3

Date
1/Oct2016

Drawing title
Block Plan

Drg. No.
16/09/00-1

Rev.