

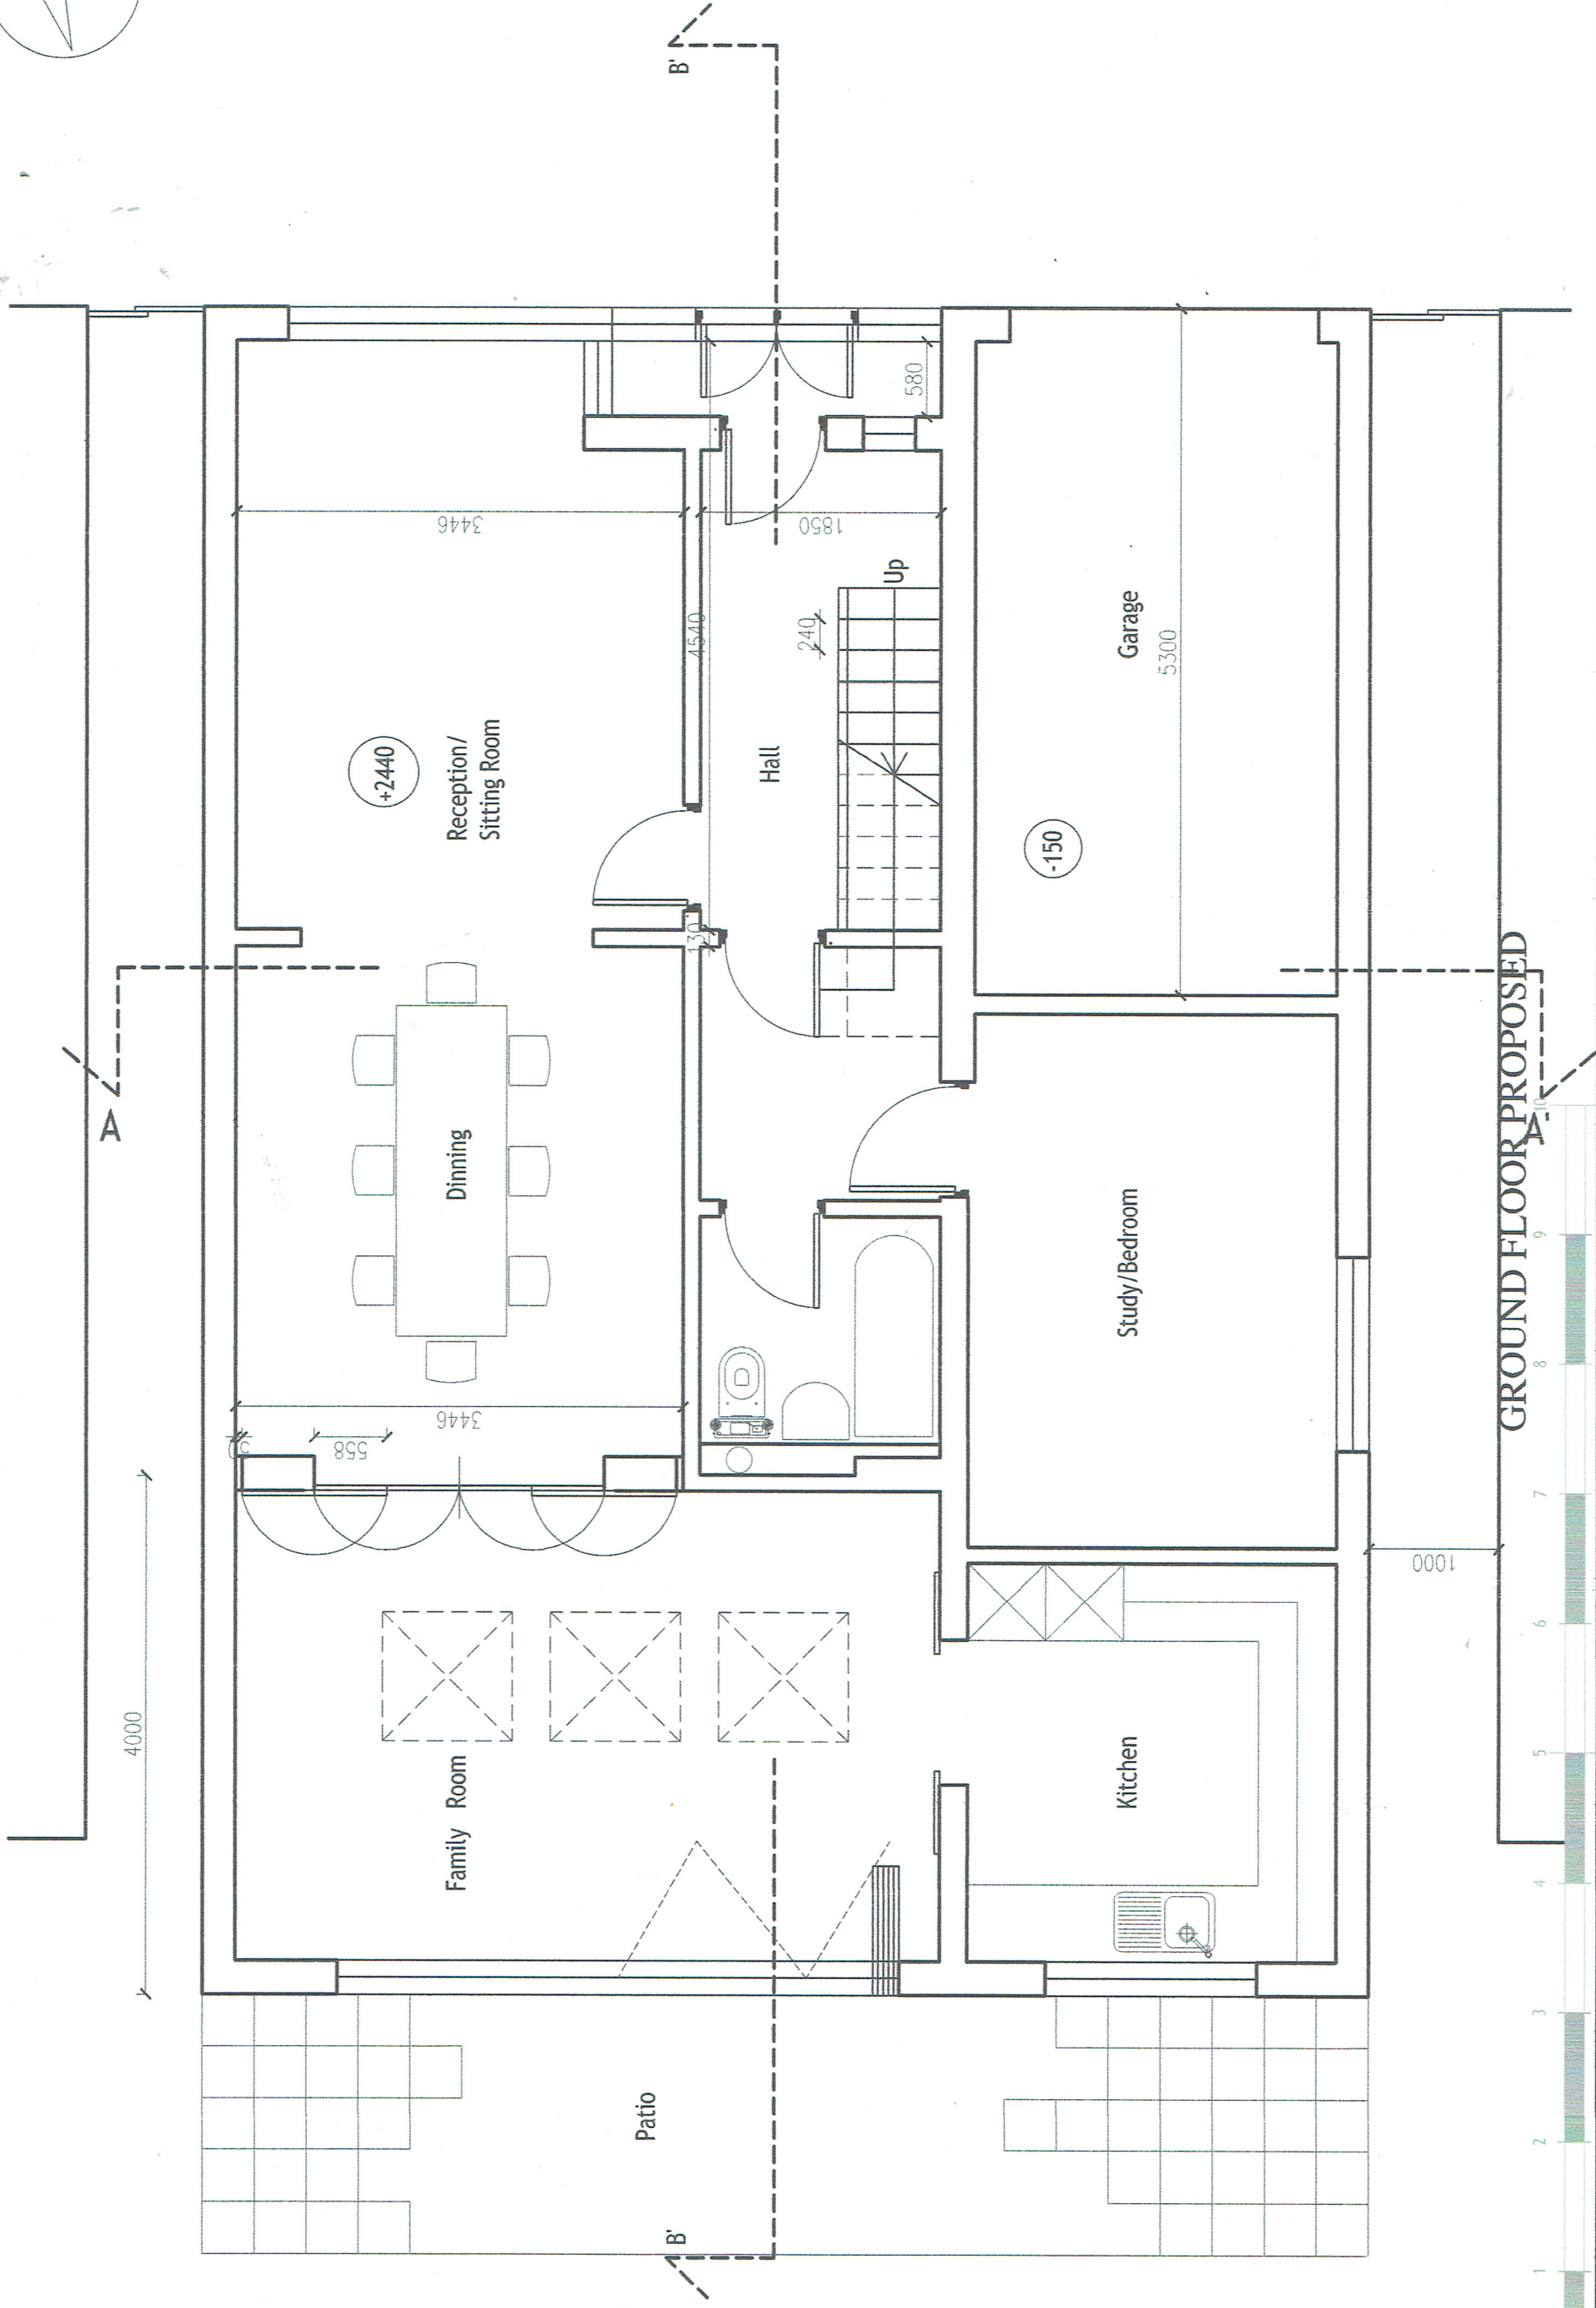
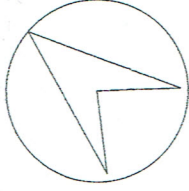


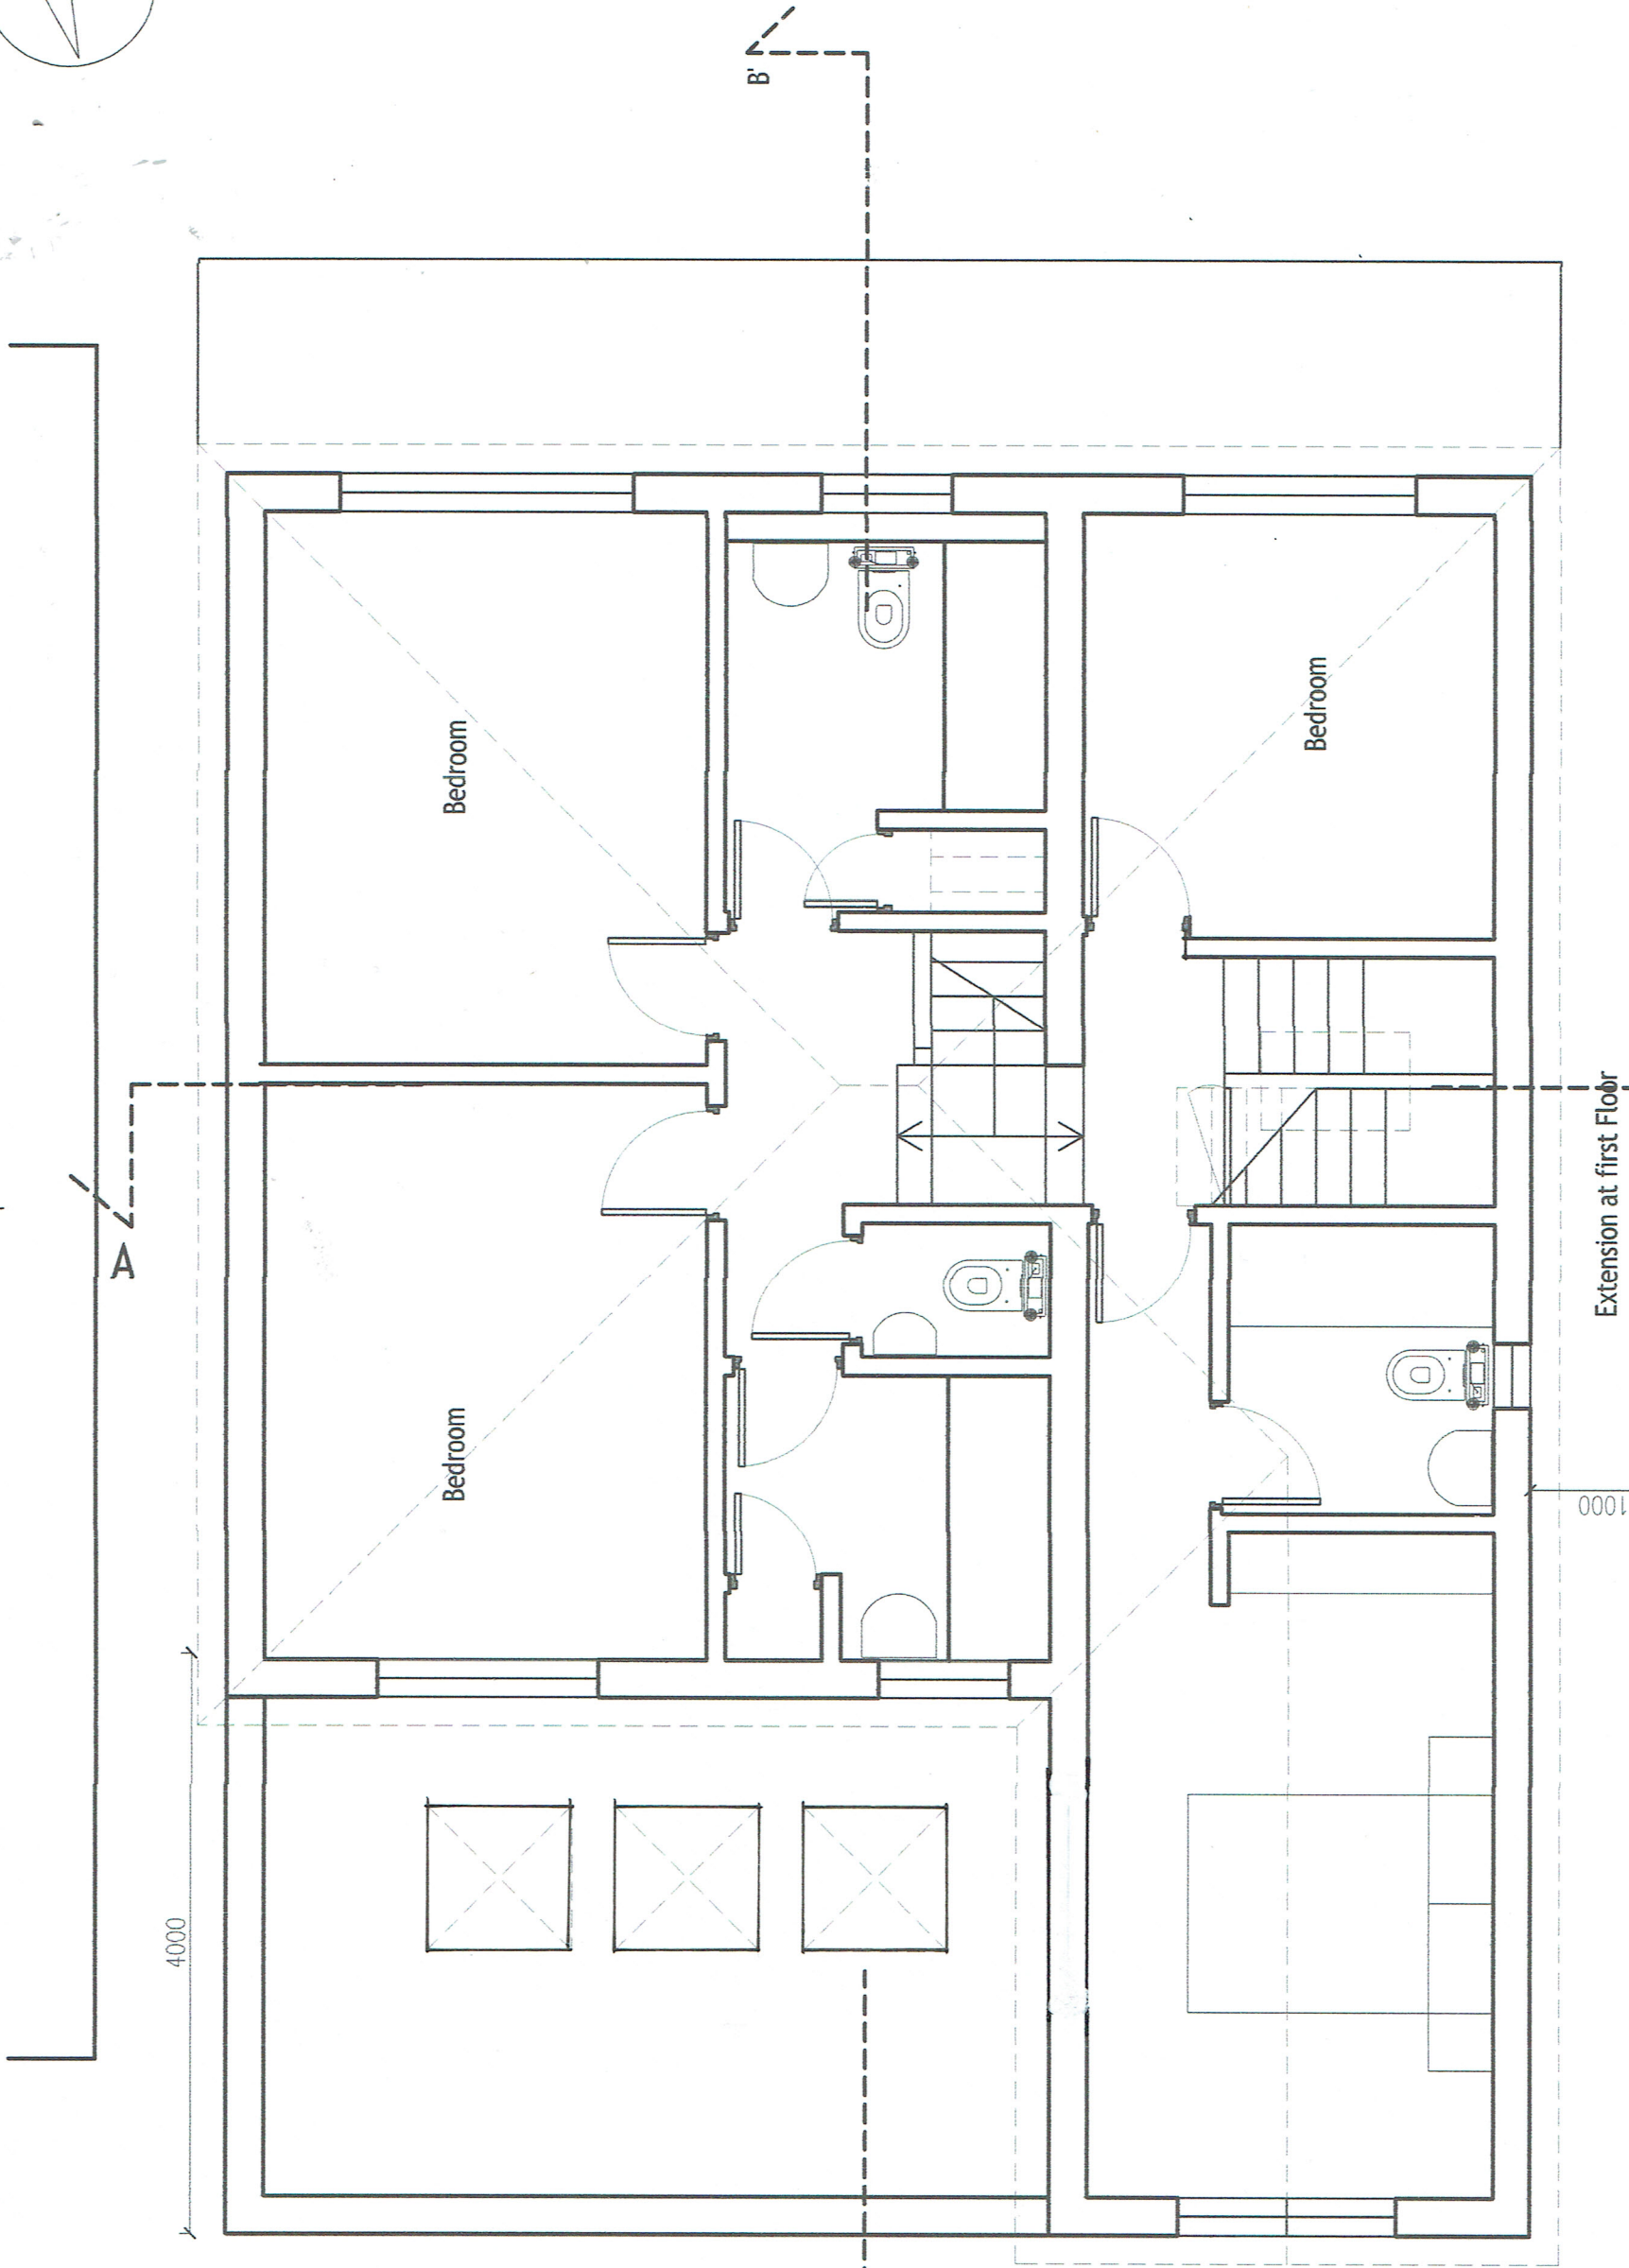

GROUND FLOOR PROPOSED

AHA Architect Tel: +44 (0)7831 818296 alexanderhobbs@hotmail.com 4 Heads Mews London W11 2QL ALEXANDER HOBBS ASSOCIATES	NOTES: 101 wv. 9/01/17 No scaled dimensions to be taken from this drawing. All dimensions to be site checked	Client: AYESHA SIDDIKA	Scale 1.50@A3	Drawing title Ground Floor Proposed	Rev. C
		Job Title: 59 Mellow Lane- East, London UB4 8ES	Date Oct 2016	Drg. No. DNUM	

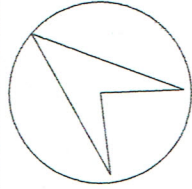

1000

Extension at first floor

FIRST FLOOR PROPOSED



AHA
Architect
Tel: +44 (0)7831 818296
alexanderhobbs@hotmail.com
4 Heads Mews London W11 2QL
ALEXANDER HOBBS ASSOCIATES

NOTES:
1. C1 winter worked
9/6/17 ev.

Client:

AYESHA SIDDIKA

Job Title:

59 Mellow Lane- East , London UB4 8ES

Scale

1.50@A3

Date

Oct 2016

Drawing title



First Floor Proposed

Drg. No.

DNUM 16/09/07

Rev.

C

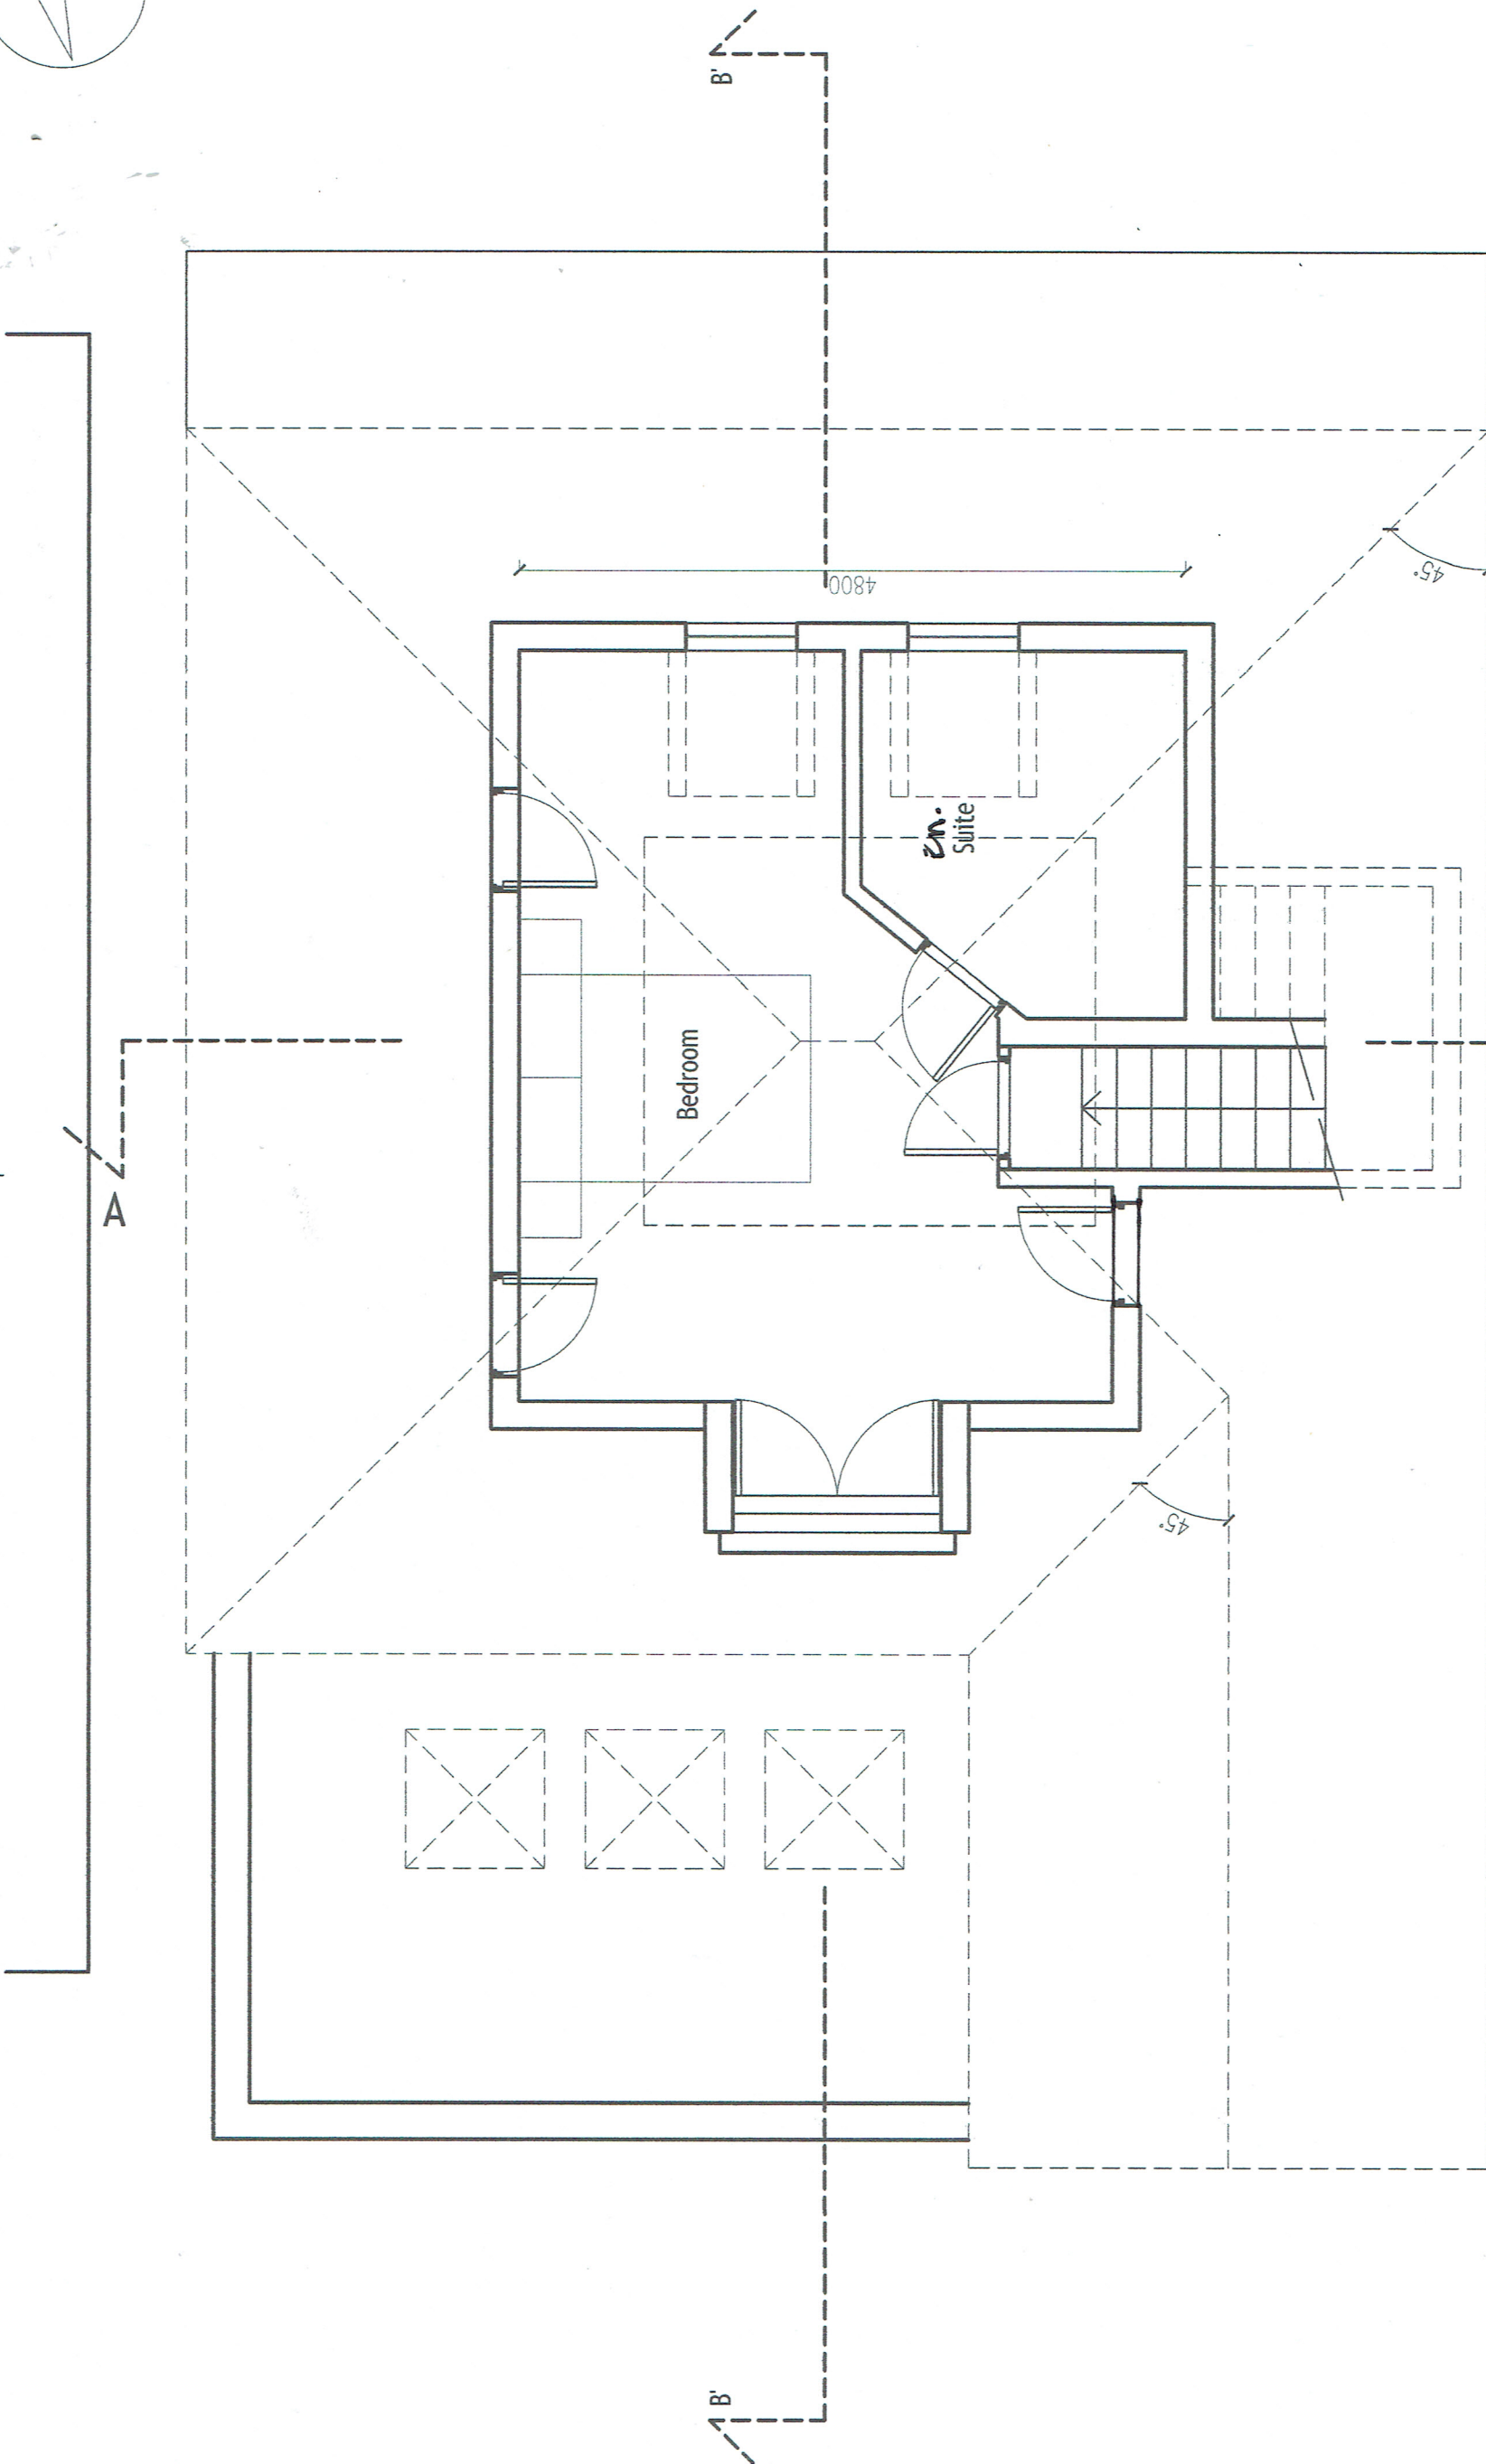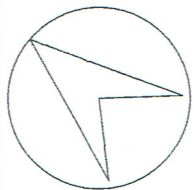

LOFT FLOOR PROPOSED



AHA
Architect
Tel: +44 (0)7831 818296
alexanderhobbs@hotmail.com
4 Heads Mews London W11 2QL
ALEXANDER HOBBS ASSOCIATES

NOTES:
1. No scaled dimensions to be taken from this drawing.
All dimensions to be site checked

Client:
AYESHA SIDDIKA
Job Title:
59 Mellow Lane- East, London UB4 8ES

Scale
1.50@A3
Date
Oct 2016

Drawing title
Loft Floor Proposed
Drg. No.
16/09/08

Rev.