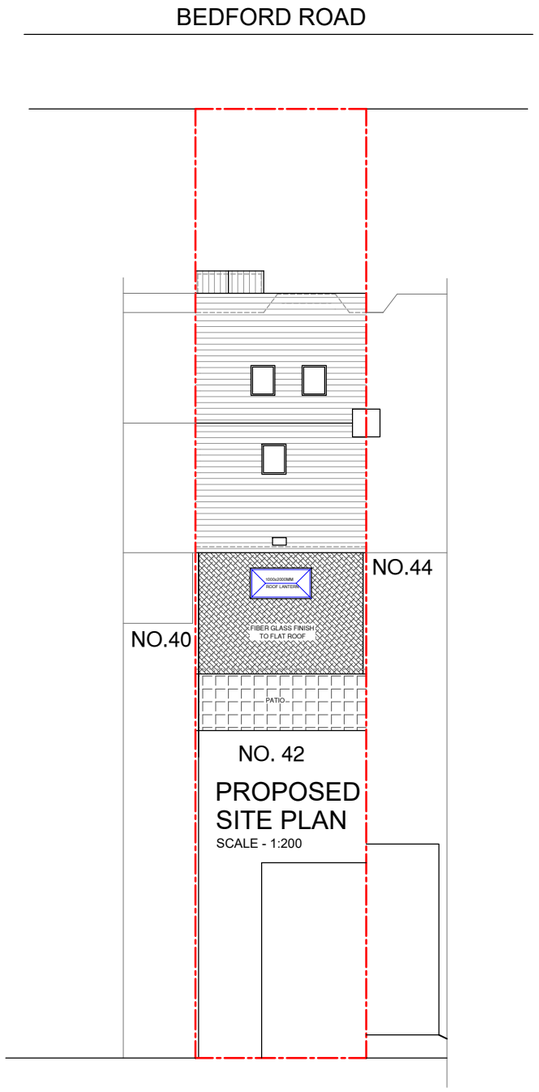

PROPOSED SITE PLAN
SCALE - 1:200

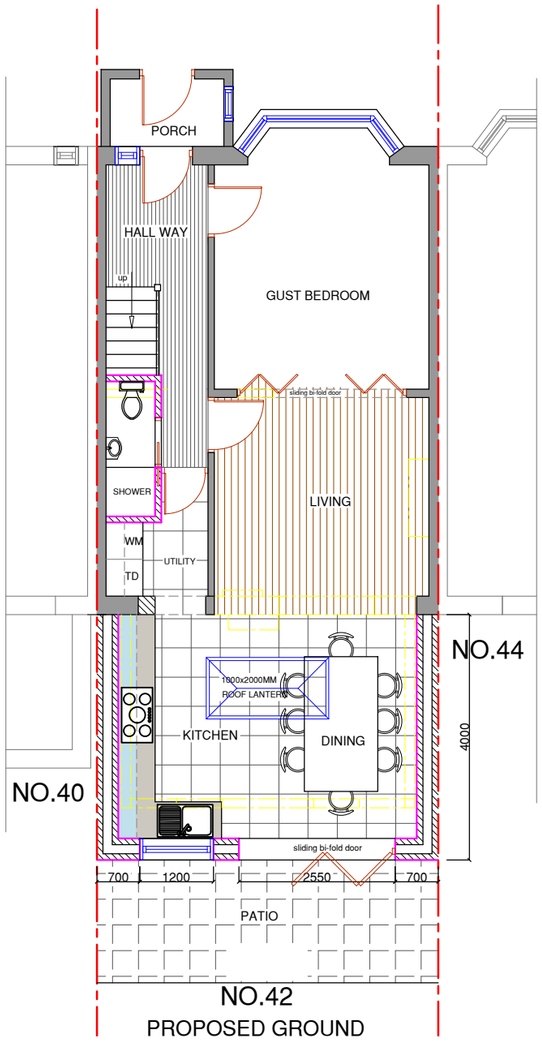

PROPOSED GROUND FLOOR PLAN

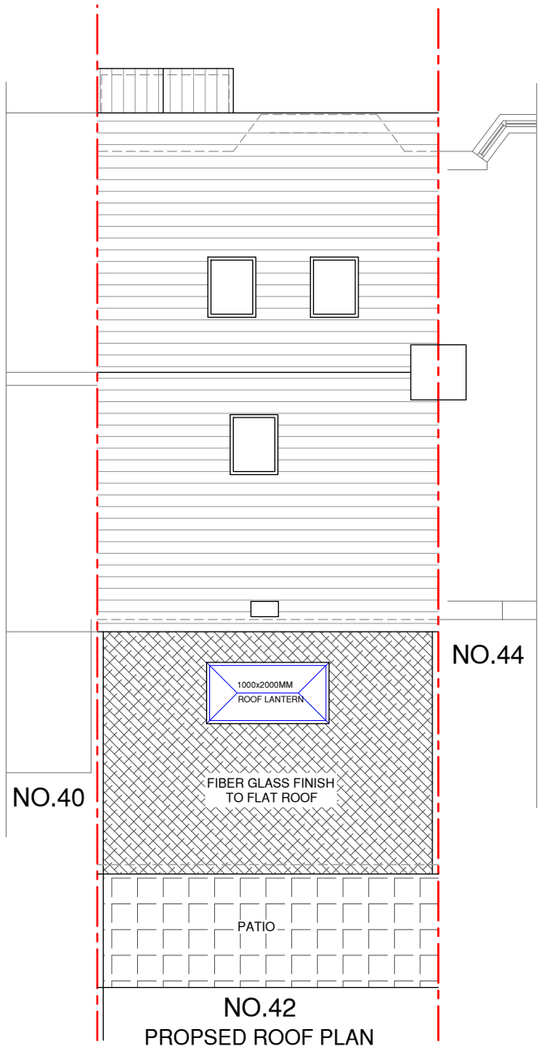

PROPSED ROOF PLAN

AREA CALCULATION :
- garden area around the original house = 128.29m²
- existing porch = 2.68m²

- proposed rear extension = 22.26m²

-Total extensions = 24.94m2
less than 50 % of the garden area under permitted development.

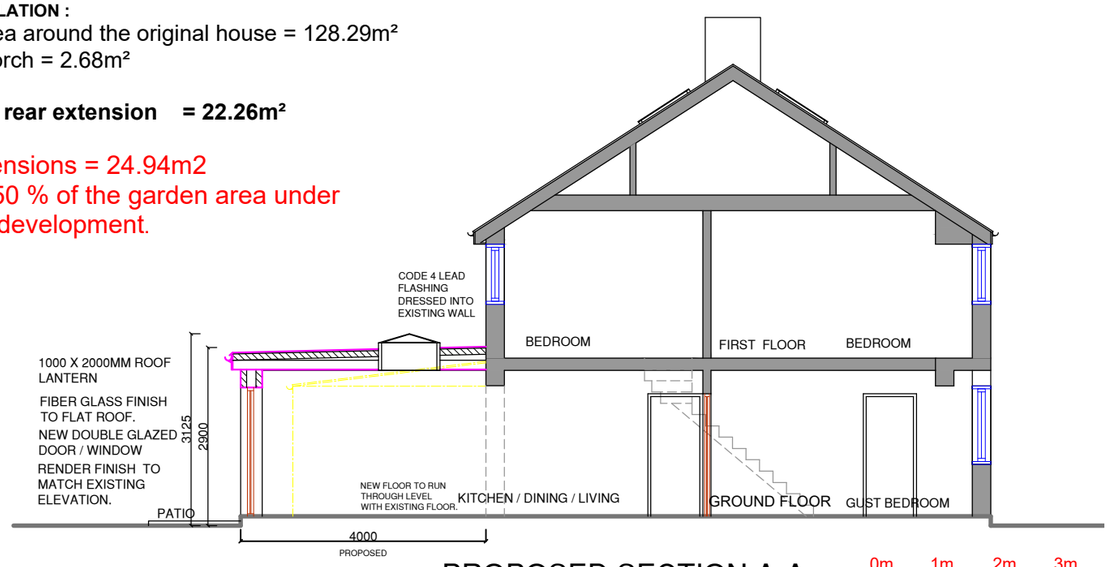

PROPOSED SECTION A-A

0m 1m 2m 3m 4m 5m
SCALE @ 1:100

0m 5m 10m 15m 20m
SCALE @ 1:200

NOTES :

Date	Revisions

SJR DESIGN LTD.
(ARCHITECTURAL DESIGN & CONSTRUCTION)

Client MR. GANESH ALE & NISHAN ALE

Job Title
42 BEDFORD ROAD
RUISLIP
HA4 6NA

Drawing Title
PROPOSED SITE AND FLOOR PLANS AND SECTION

Scale: 1 : 100 / 200 (A3)
Date: SEPTEMBER 2023
Checked by: Drawn by: RS

Drg No. TP/621/03
Rev.