
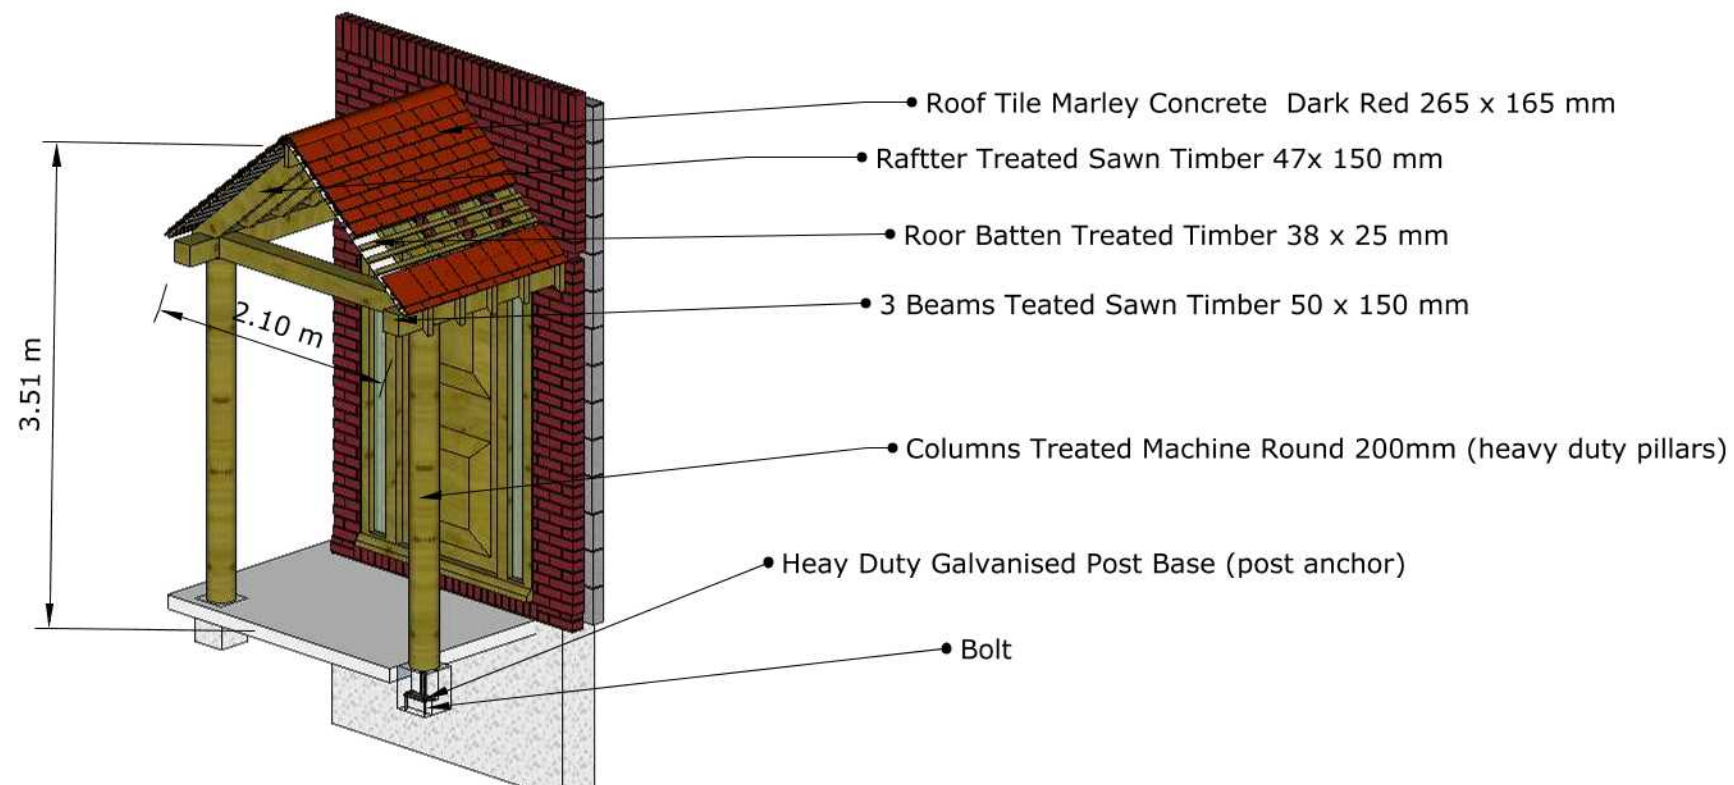
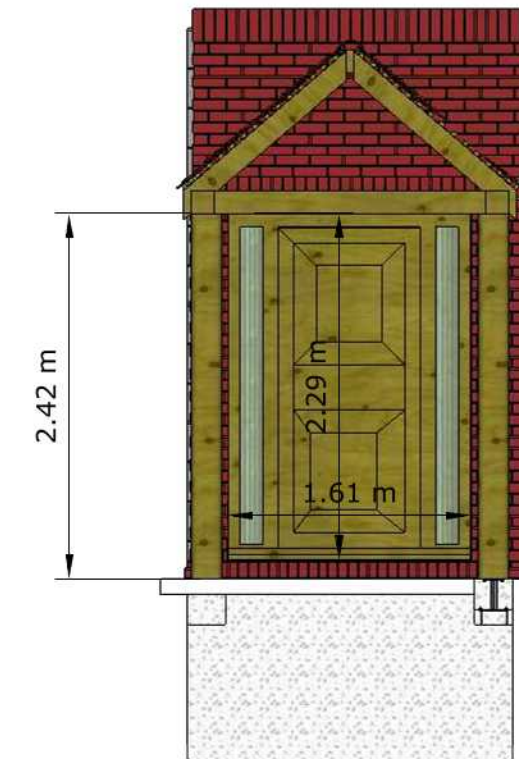
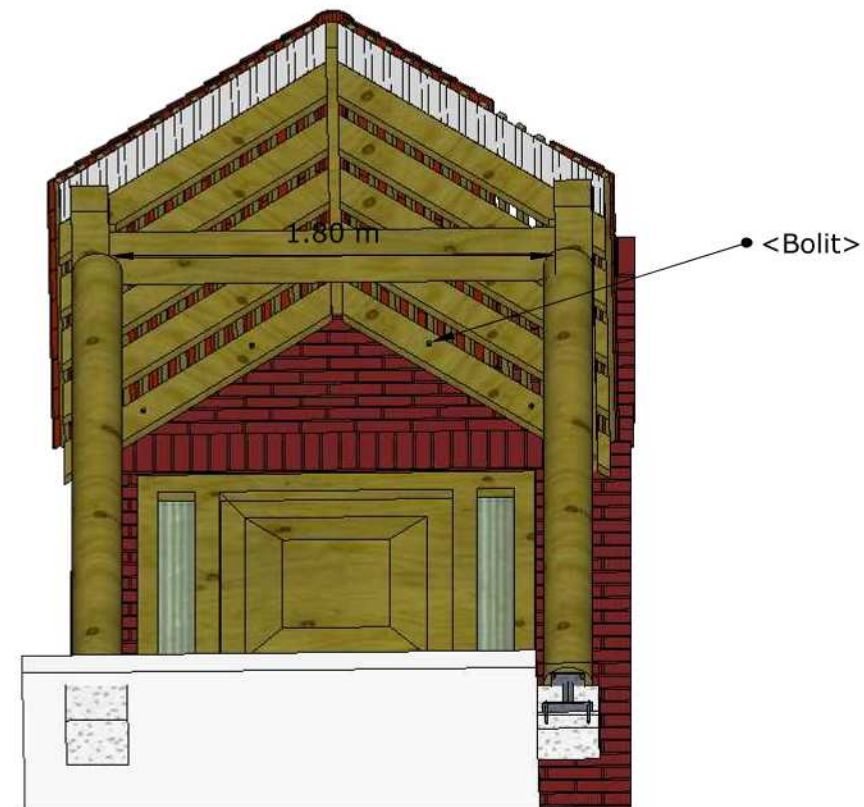


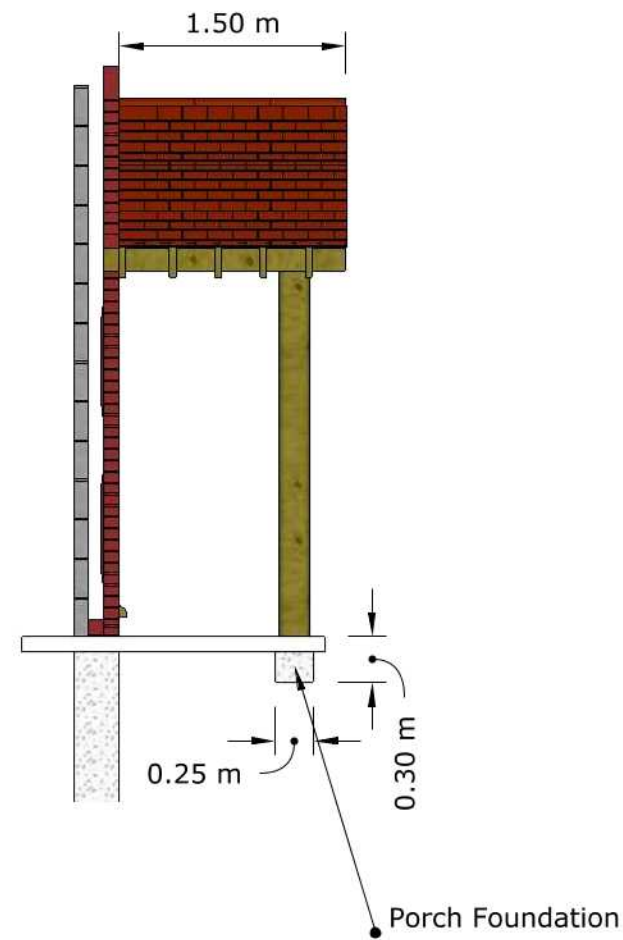

Name:
Mrs. Ahmed
Mob:077718668
41

Address:
88 Catlins Lane
Pinner
HA5 2BX

Drawing:
Proposed Plans & Elevation

Scale:
1:50@A3

Date:
OCT:2020

Drawing NO:
1020/04