


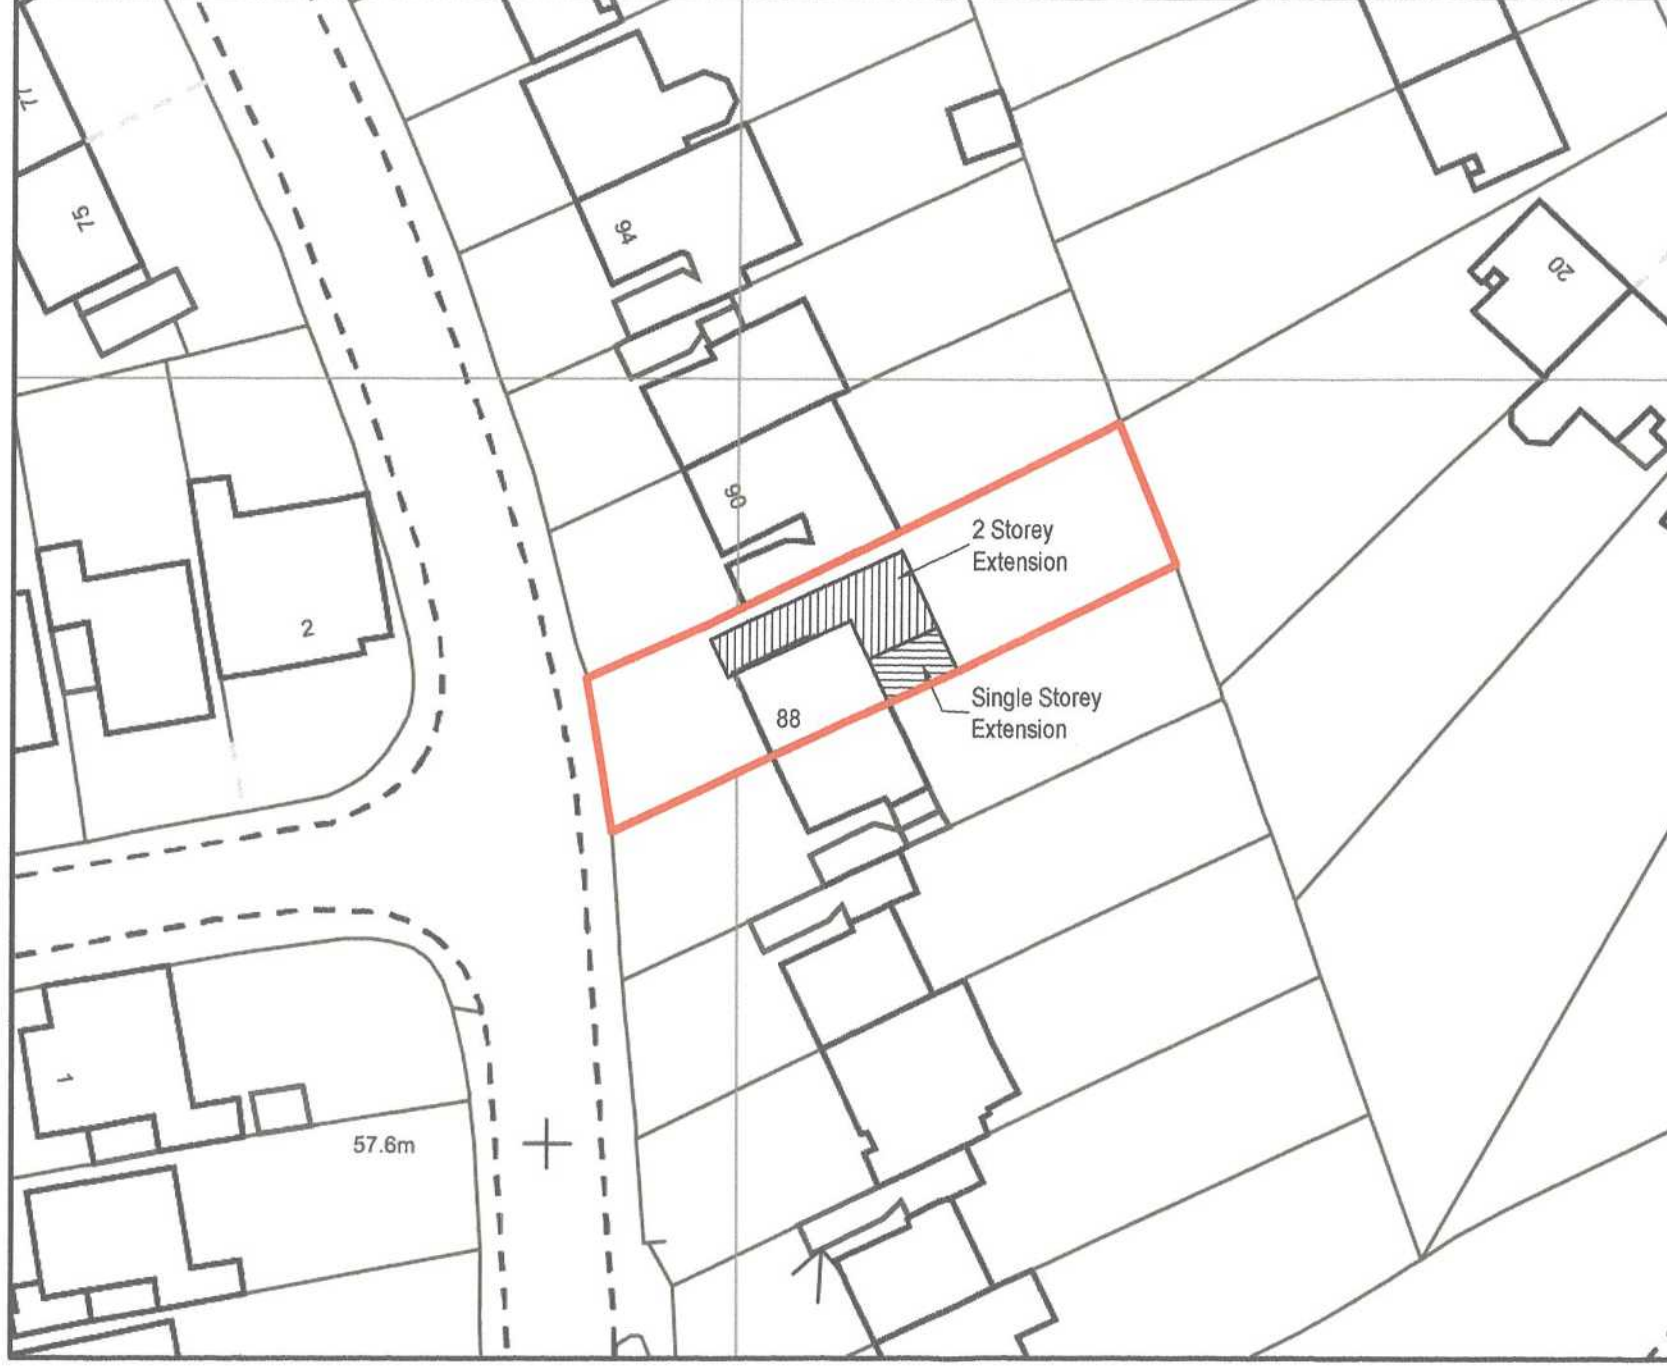

BLOCK PLAN Scale 1:500



date JAN 2017
scale 1:500
drawing no GD1756/05

client MR & MRS AHMED
drawing BLOCK PLAN
contract 88, CATLING LANE, PINNER, HA5 2BX

49, The Crescent,
Cradley Heath,
West Midlands,
B64 7JS
Tel 0121 602 6233
Mob 07939 436557

GD *Designs*
Architectural Services



LOCATION PLAN Scale 1:1250



GD Designs
Architectural Services

49, The Crescent,
Cradley Heath,
West Midlands,
B64 7JS
Tel 0121 602 6233
Mob 07939 436557

client
MR & MRS AHMED

drawing
LOCATION PLAN

date
JAN 2017

scale
1:1250

drawing no
GD1756/04

contract
88, CATLING LANE, PINNER, HA5 2BX