
Key

1. EWI Store, Light Grey Render
2. Trespa Meteon Rainscreen - Mid Grey - Satin
3. Aluminium Louvers - RAL 7042
4. Aluminium Powder Coated Panel - RAL 7042
5. Ibstock Brunel Smooth Blue Solid Facing Brick
6. Aluminium Powder Coated Windows. Doors & Curtain Walling- RAL 7042
7. External Deck Access Platform with Guard Rails

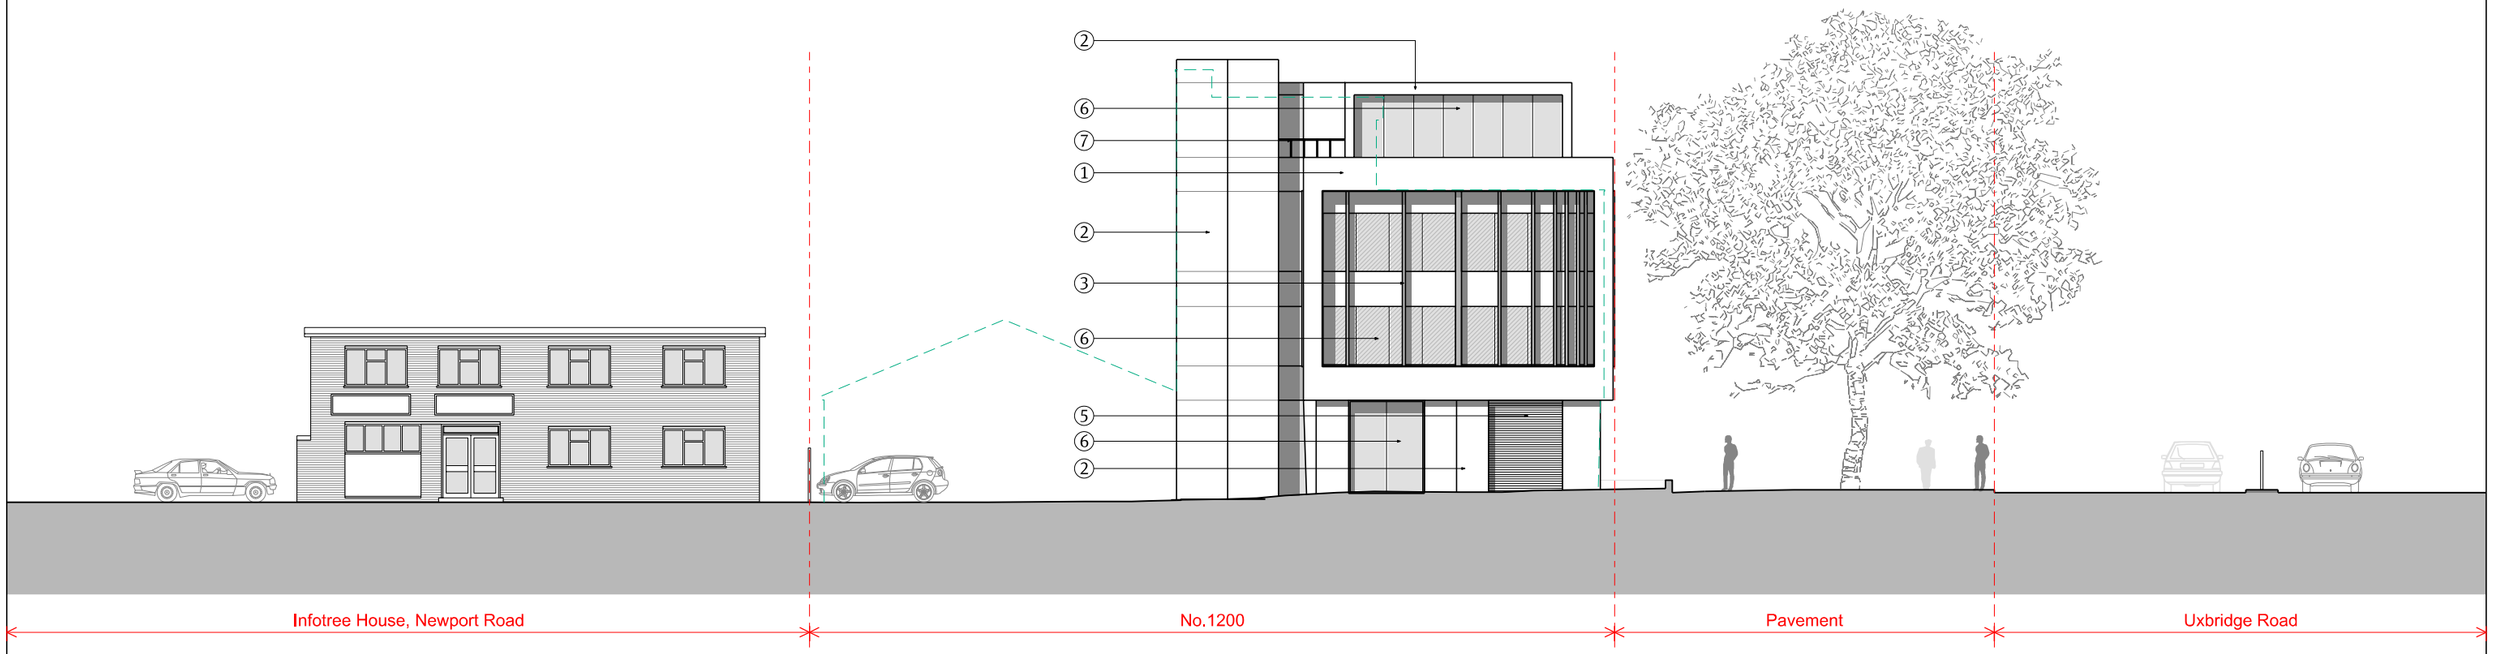

01 Proposed Side Elevation
1:200@A3

Legend

- Site Boundary
- Outline of Existing Building

PAPA
Papa Architects Ltd.
222 Archway Road, Highgate,
London N6 5AX
Phone. +44(0)20 8348 8411
Fax. +44 (0)20 8348 7411
www.papaarchitects.co.uk

Client	Address	Drawing title
Diamond Corporation	1200 Uxbridge Road Hayes London UB4 8JD	Proposed Side Elevation

Project No.	Date	Scale
1808	27.07.18	1:200 @ A3

Drawing No.	Current Rev
30-211	P02

Rev	Date	Reason For Issue	Chk

0 2 4 6 m

Notes
All dimensions must be checked and Papa Architects are to be informed of any discrepencies prior to construction. Any DWG's issued by PAPA architects are to be read in conjunction with the associated PDF versionsThis drawing and any of the details therein remain the copyright of Papa Architects Ltd. All drawings prepared by Papa Architects are not to be used for any submissions, area schedule calculations or used by any other Persons or Companies other than Papa Architects Ltd unless written consent has been given by Papa Architects Ltd.