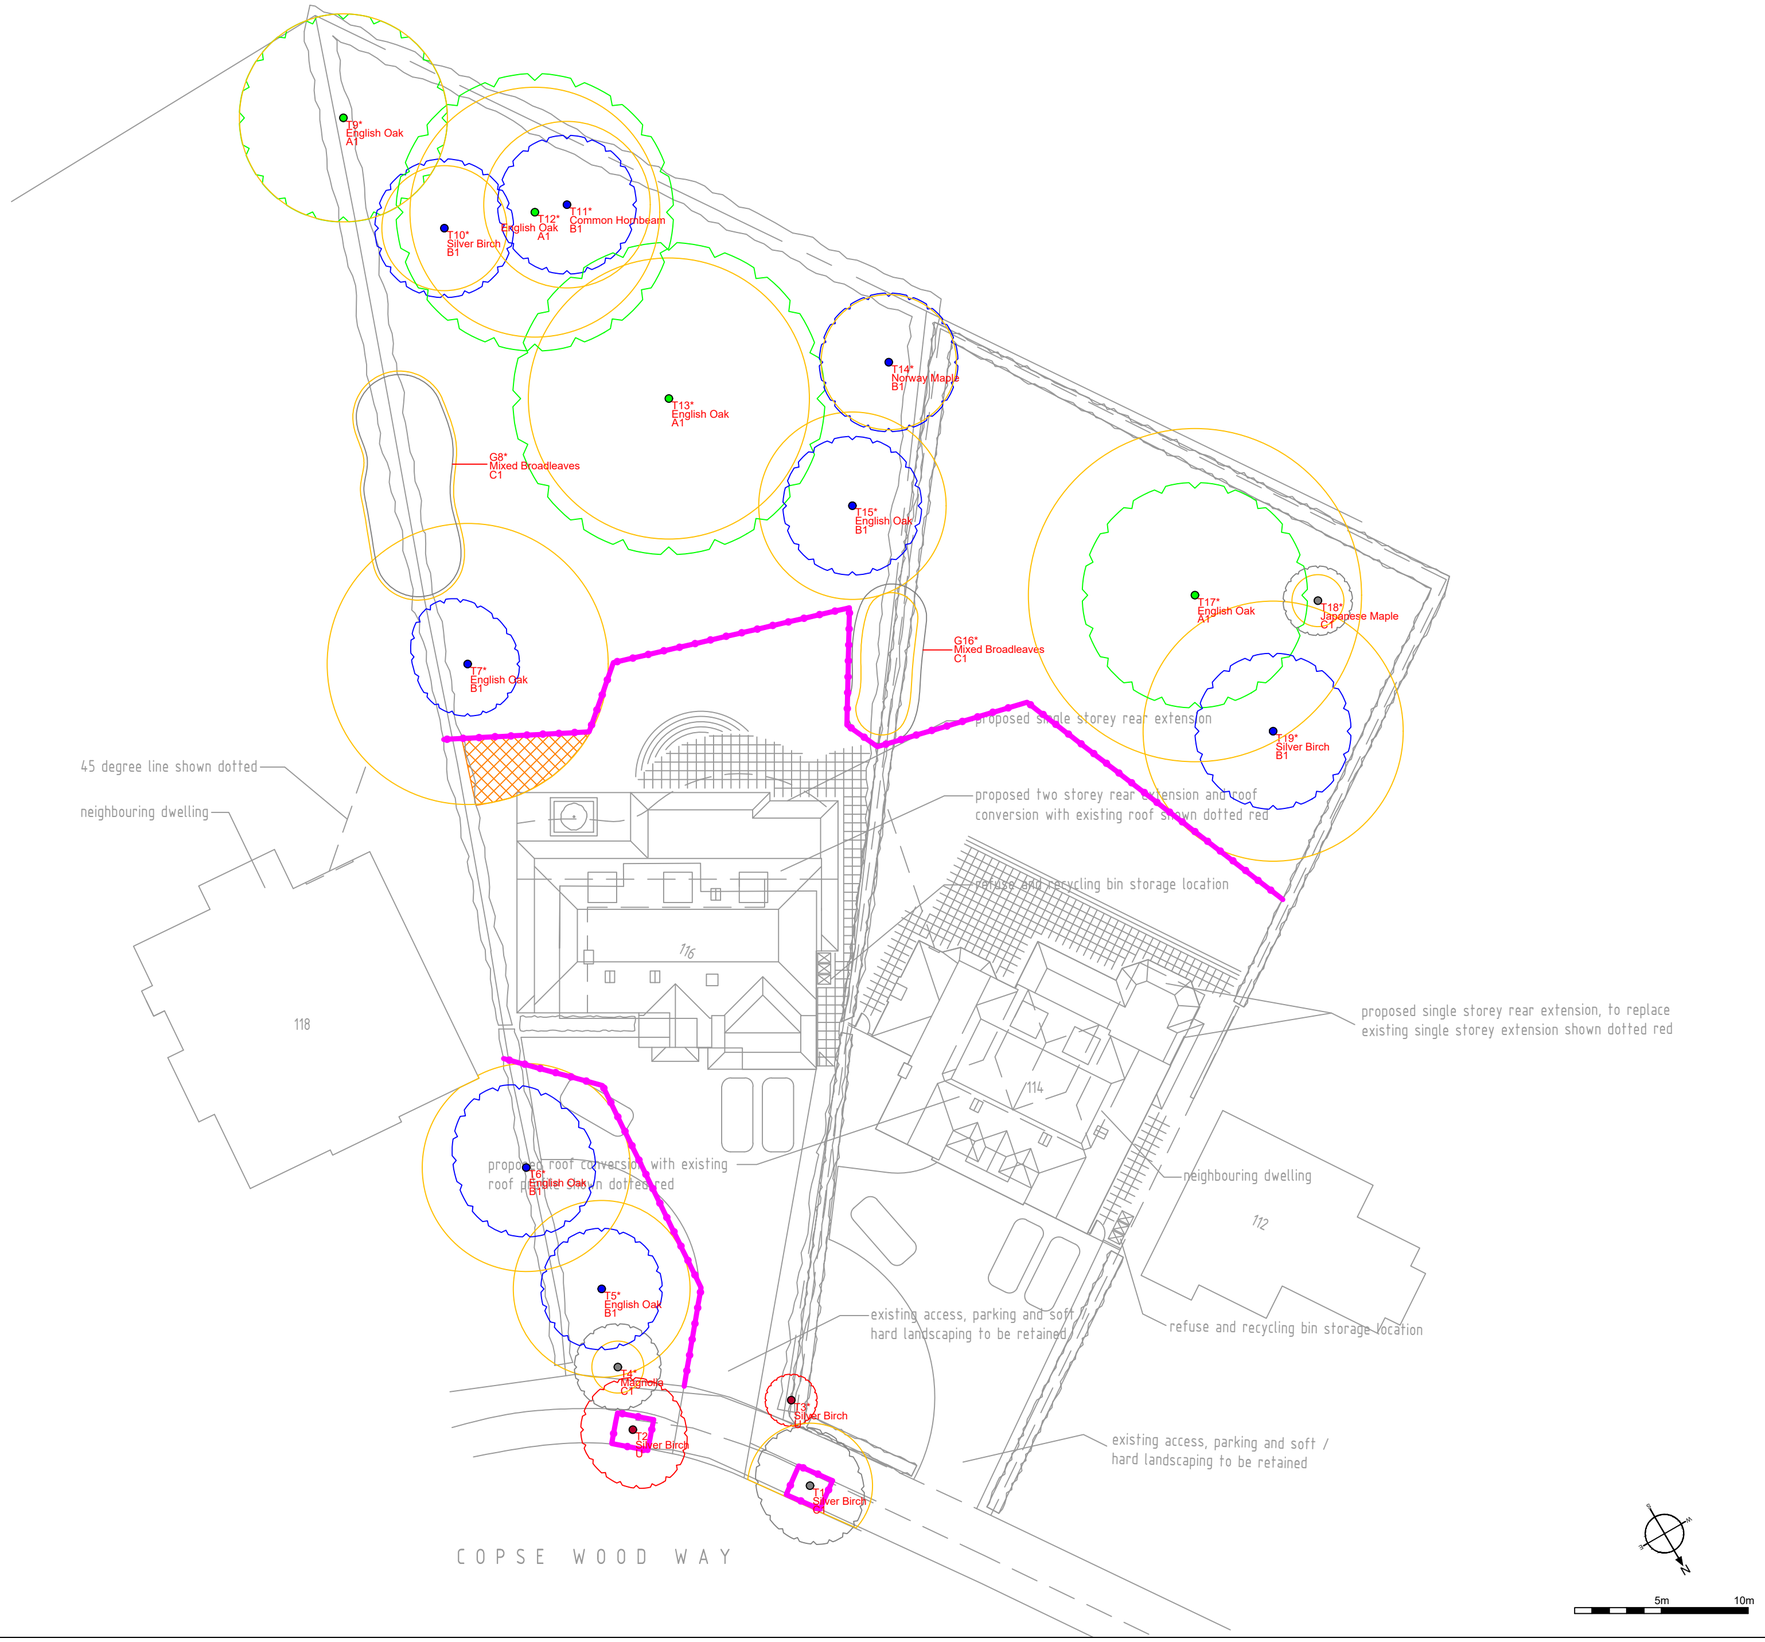

GHAtrees
arboricultural consultancy

t: 07884 056 025
e: glen@ghatrees.co.uk
www.ghatrees.co.uk

Site: 114 & 116 Copse Wood Way	1:250 @ A2
Drawing Title: Tree Protection Plan	Nov 2021

Key:

- Category A
- Category B
- Category C
- Category U

Category
Root Protection Area
Crown Spread
Tree Number
Species
Category
T3
Birch
B2

Tree Protection Fencing

Temporary Ground Protection

NOTE: Tree/group numbers marked with an * have approximate locations.