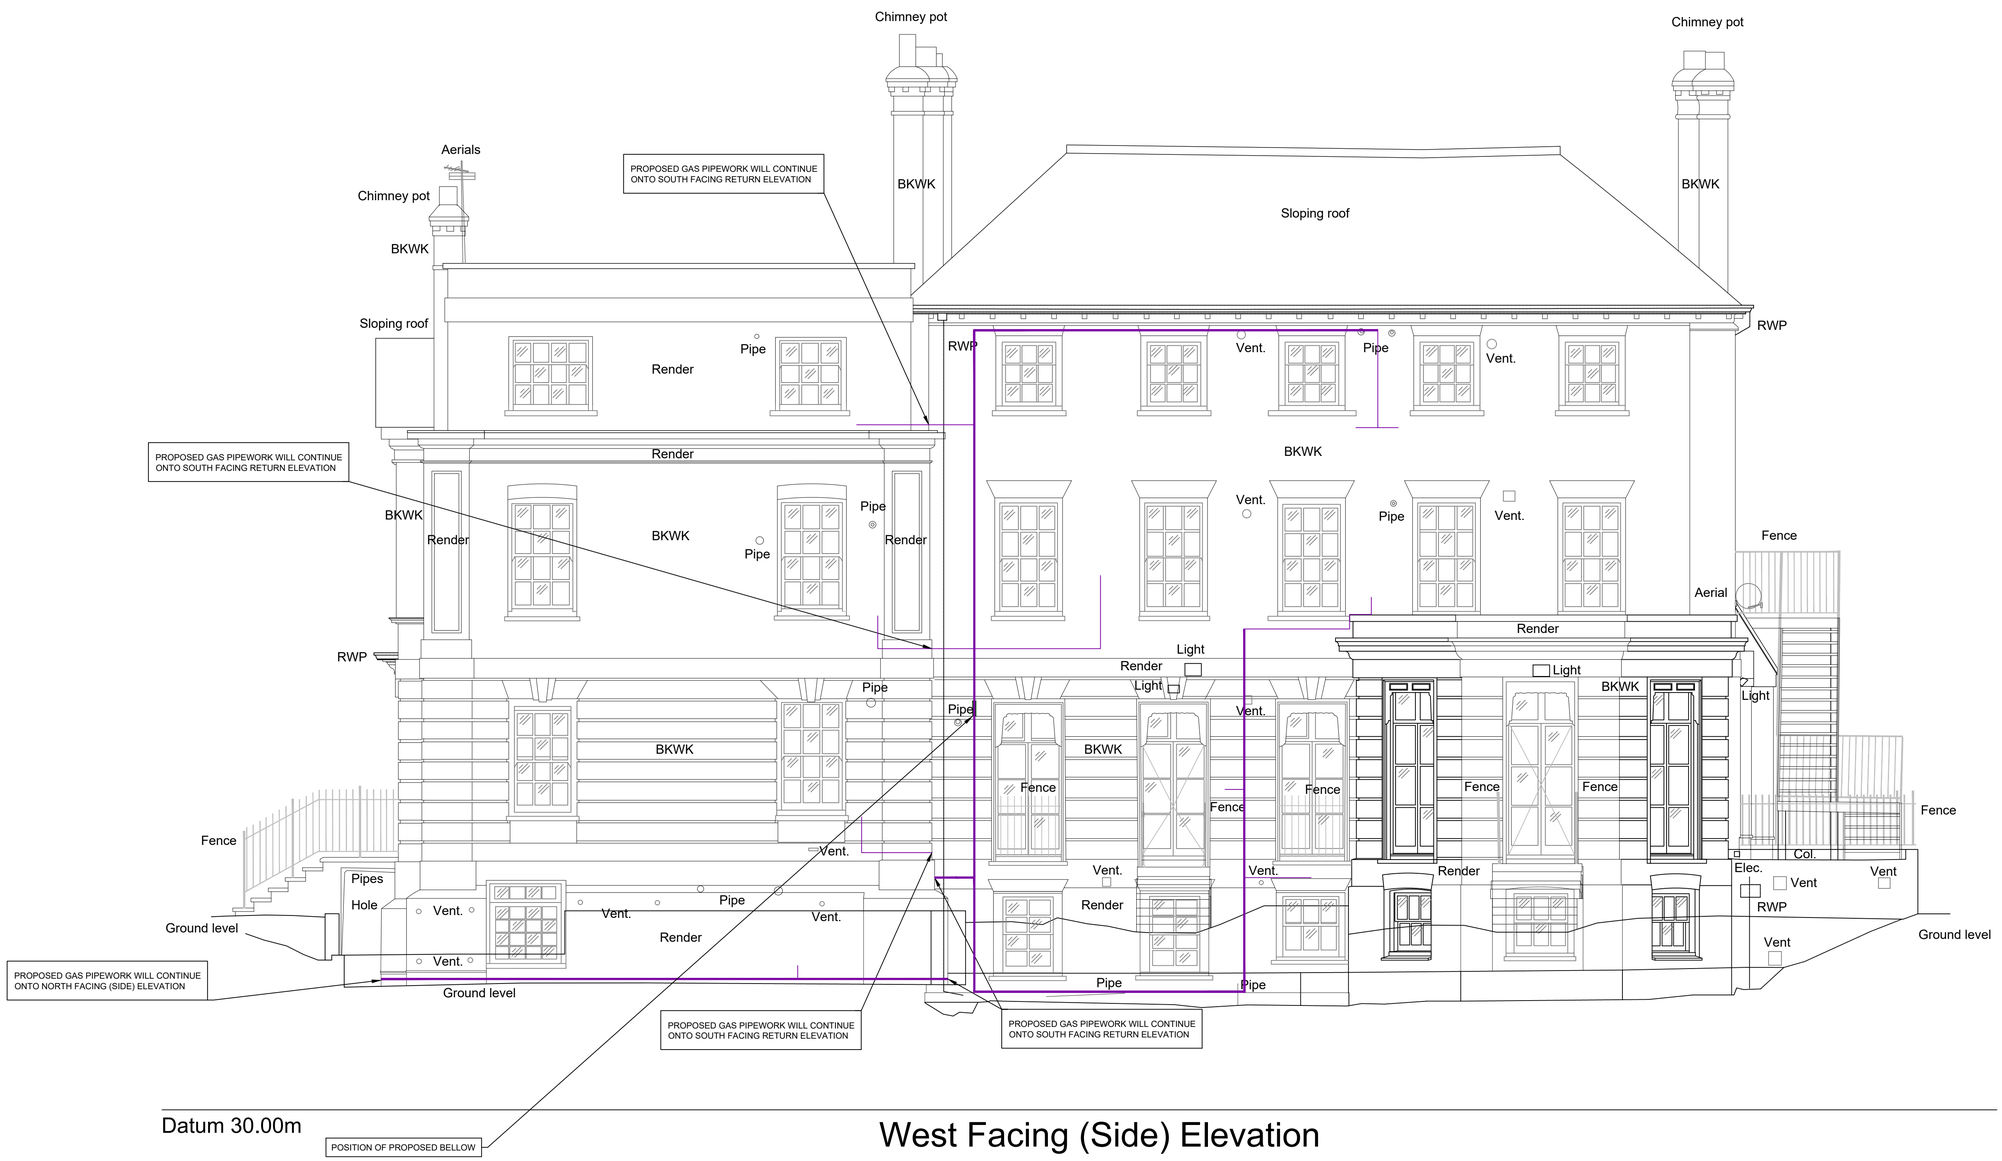

West Facing (Side) Elevation

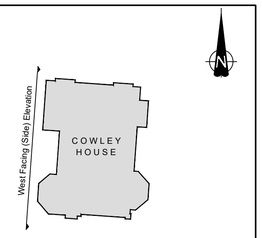

KEY PLAN
SCALE 1:500

KEY

EXTENT OF NEW EXTERNAL GAS PIPEWORK

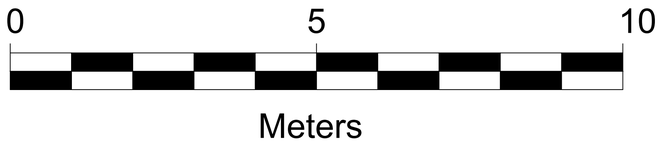

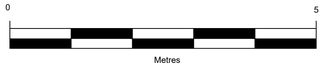

REVISION	DETAILS	DATE	DRAWN	CHK'D	APP'D
P0	PRELIMINARY ISSUE	25-01-22	DR		

CLIENT
CADENT GAS LIMITED

PROJECT
COWLEY HOUSE

DRAWING TITLE
PROPOSED WEST FACING (SIDE) ELEVATIONS PLAN

DRG No.	REV
CA12470-005	B

DRG SIZE	SCALE	DATE
A1	1:50	23-02-22

DRAWN BY	CHECKED BY	APPROVED BY
LK	SJ	CB

wardell armstrong
STOKE ON TRENT I TEL 01782 276700
WWW.WARDELL-ARMSTRONG.COM
BIRMINGHAM, BOLTON, CARDIFF, CARLISLE, EDINBURGH, GLASGOW, LONDON, MANCHESTER, NEWCASTLE UPON TYNE, SHEFFIELD

© Copyright Reserved

N:\CA\CA12470 - COWLEY HOUSE UXBRIDGE\03 - DESIGN\AUTOCAD\UPDATED PLANS 22-06-22\CA12470-005-B PROPOSED ELEVATIONS PLAN.DWG