

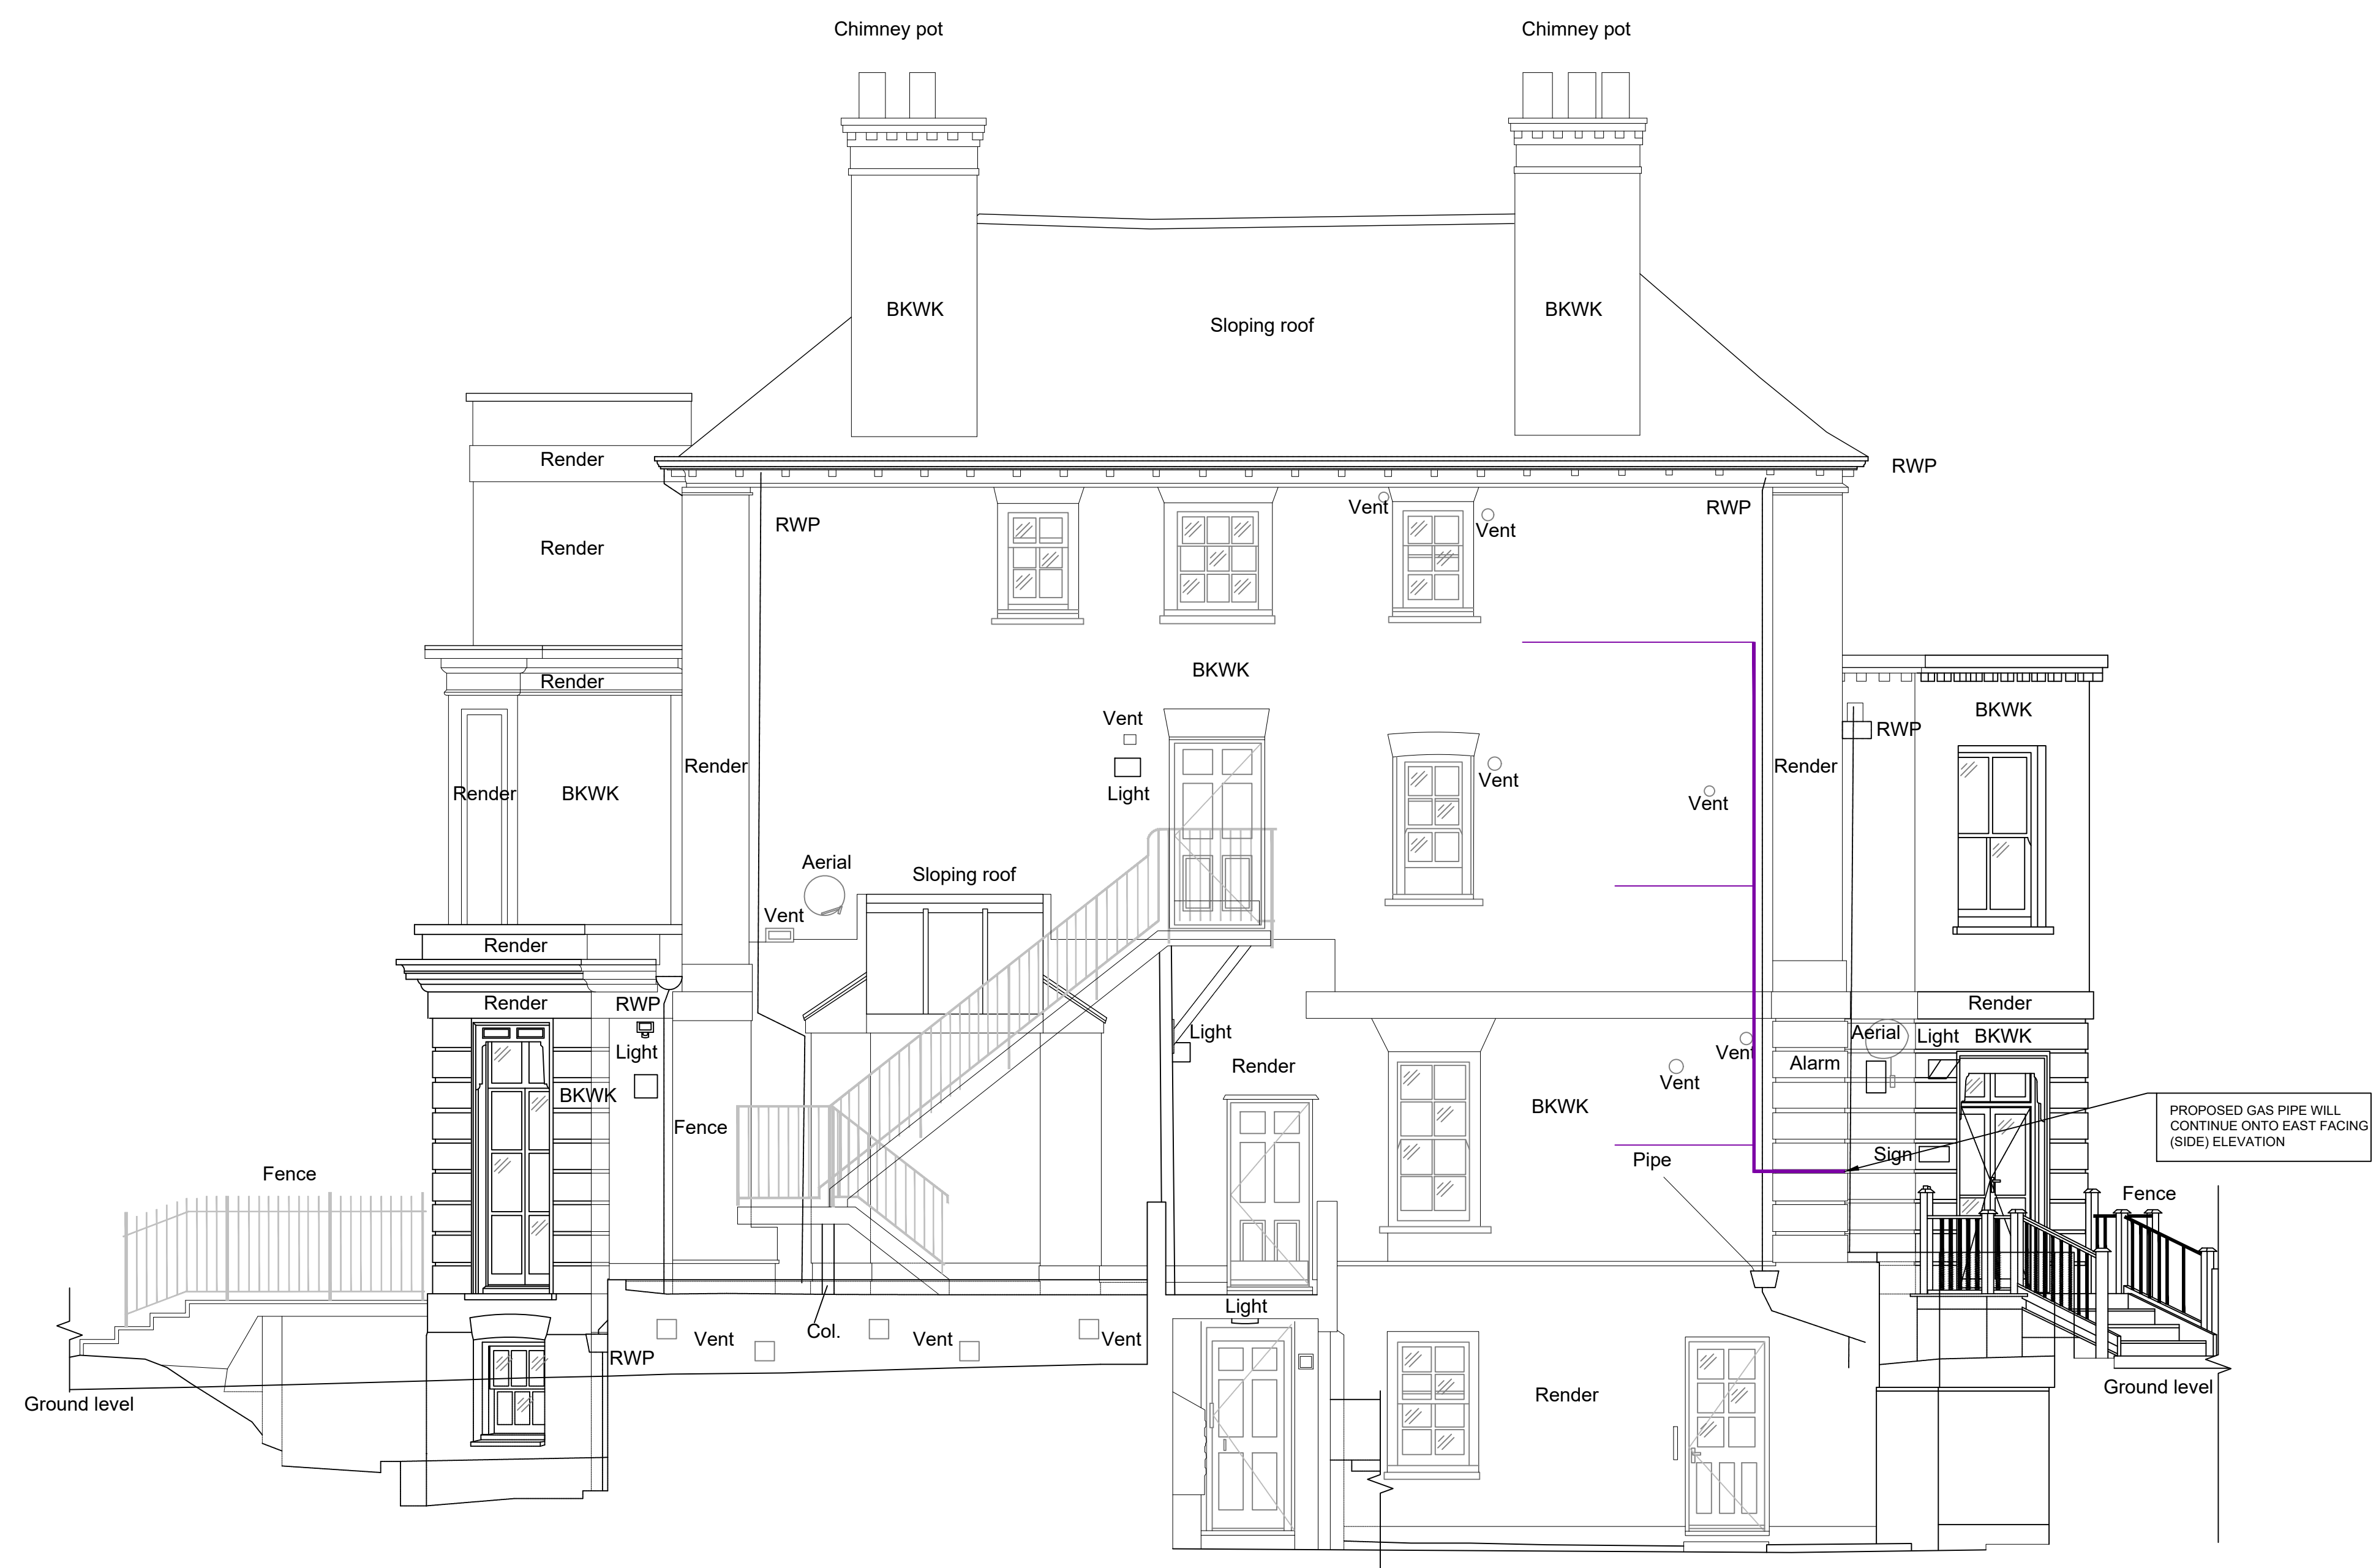


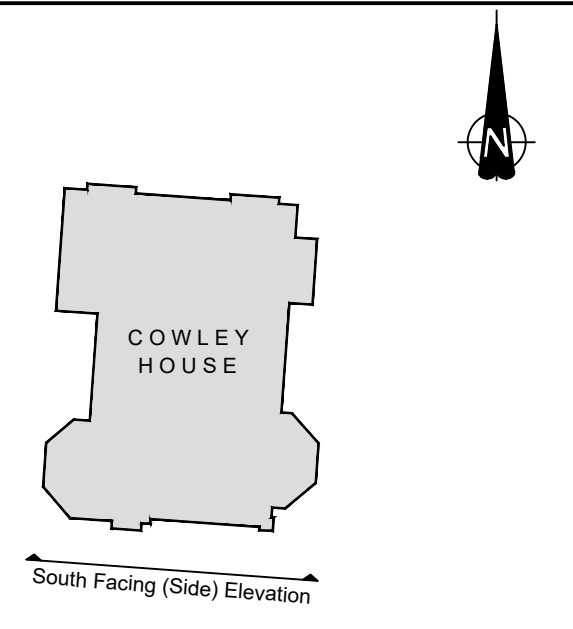

Datum 30.00m

South Facing (Side) Elevation

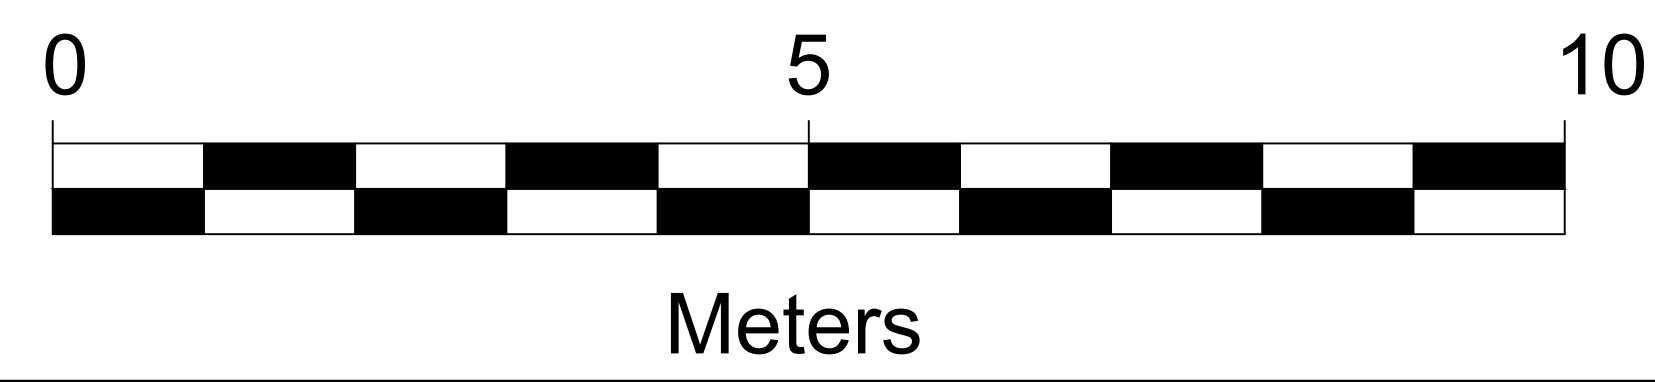

KEY PLAN
SCALE 1:500

KEY

EXTENT OF NEW EXTERNAL GAS PIPEWORK

P0	PRELIMINARY ISSUE	25-01-22	DR		
REVISION	DETAILS	DATE	25-01-22	DR	APP
CLIENT	CADENT GAS LIMITED				
PROJECT	COWLEY HOUSE				
DRAWING TITLE	PROPOSED SOUTH FACING (SIDE) ELEVATIONS PLAN				
DRG No.	CA12470-007	REV	B		
DRG SIZE	A1	SCALE	1:50	DATE	23-02-22
DRAWN BY	LK	CHECKED BY	SJ	APPROVED BY	CB
STOKE ON TRENT TEL 01742 276700 WWW.WARDELL-ARMSTRONG.COM ☐ BIRMINGHAM ☐ BOLTON ☐ CARDIFF ☐ CHALWORTH ☐ EDINBURGH ☐ GLASGOW ☐ LONDON ☐ MANCHESTER ☐ NEWCASTLE UPON TYNE ☐ SHEFFIELD					