



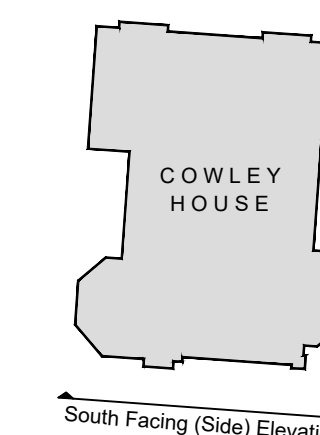

KEY PLAN
SCALE 1:500


KEY

EXTENT OF NEW EXTERNAL GAS PIPEWORK

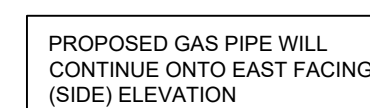

Datum 30.00m

South Facing (Side) Elevation

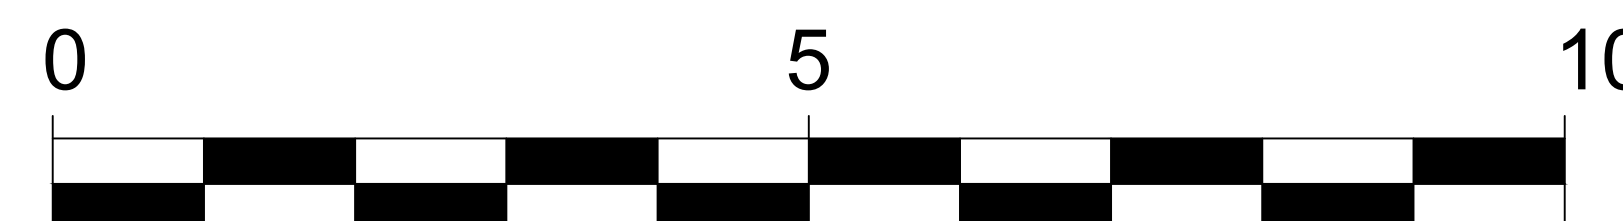

Meters