Datum 30.00m

East Facing (Side) Elevation

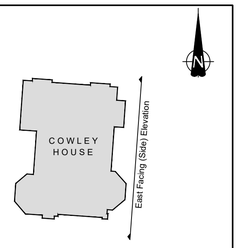

KEY PLAN
SCALE 1:500

KEY

EXTENT OF NEW EXTERNAL GAS PIPEWORK

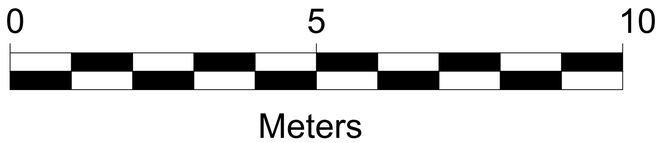

REVISION	DETAILS	DATE	DRAWN	CHKD	APPD
P0	PRELIMINARY ISSUE	25-01-22	DR		

CLIENT
CADENT GAS LIMITED

PROJECT
COWLEY HOUSE

DRAWING TITLE
PROPOSED EAST FACING (SIDE) ELEVATIONS PLAN

DRG No.	REV
CA12470-009	P0

DRG SIZE	SCALE	DATE
A1	1:50	23-02-22

DRAWN BY	CHECKED BY	APPROVED BY
LK	SJ	CB

wardell armstrong
■ STOKE ON TRENT | TEL 01782 276700
WWW.WARDELL-ARMSTRONG.COM
☐ BIRMINGHAM ☐ GLASGOW
☐ BOLTON ☐ LONDON
☐ CARDIFF ☐ MANCHESTER
☐ CARLISLE ☐ NEWCASTLE UPON TYNE
☐ EDINBURGH ☐ SHEFFIELD

© Copyright Reserved

N:\CA\CA12470 - COWLEY HOUSE UXBRIDGE\03 - DESIGN\AUTOCAD\CA12470-009-P0 PROPOSED ELEVATIONS PLAN.DWG