



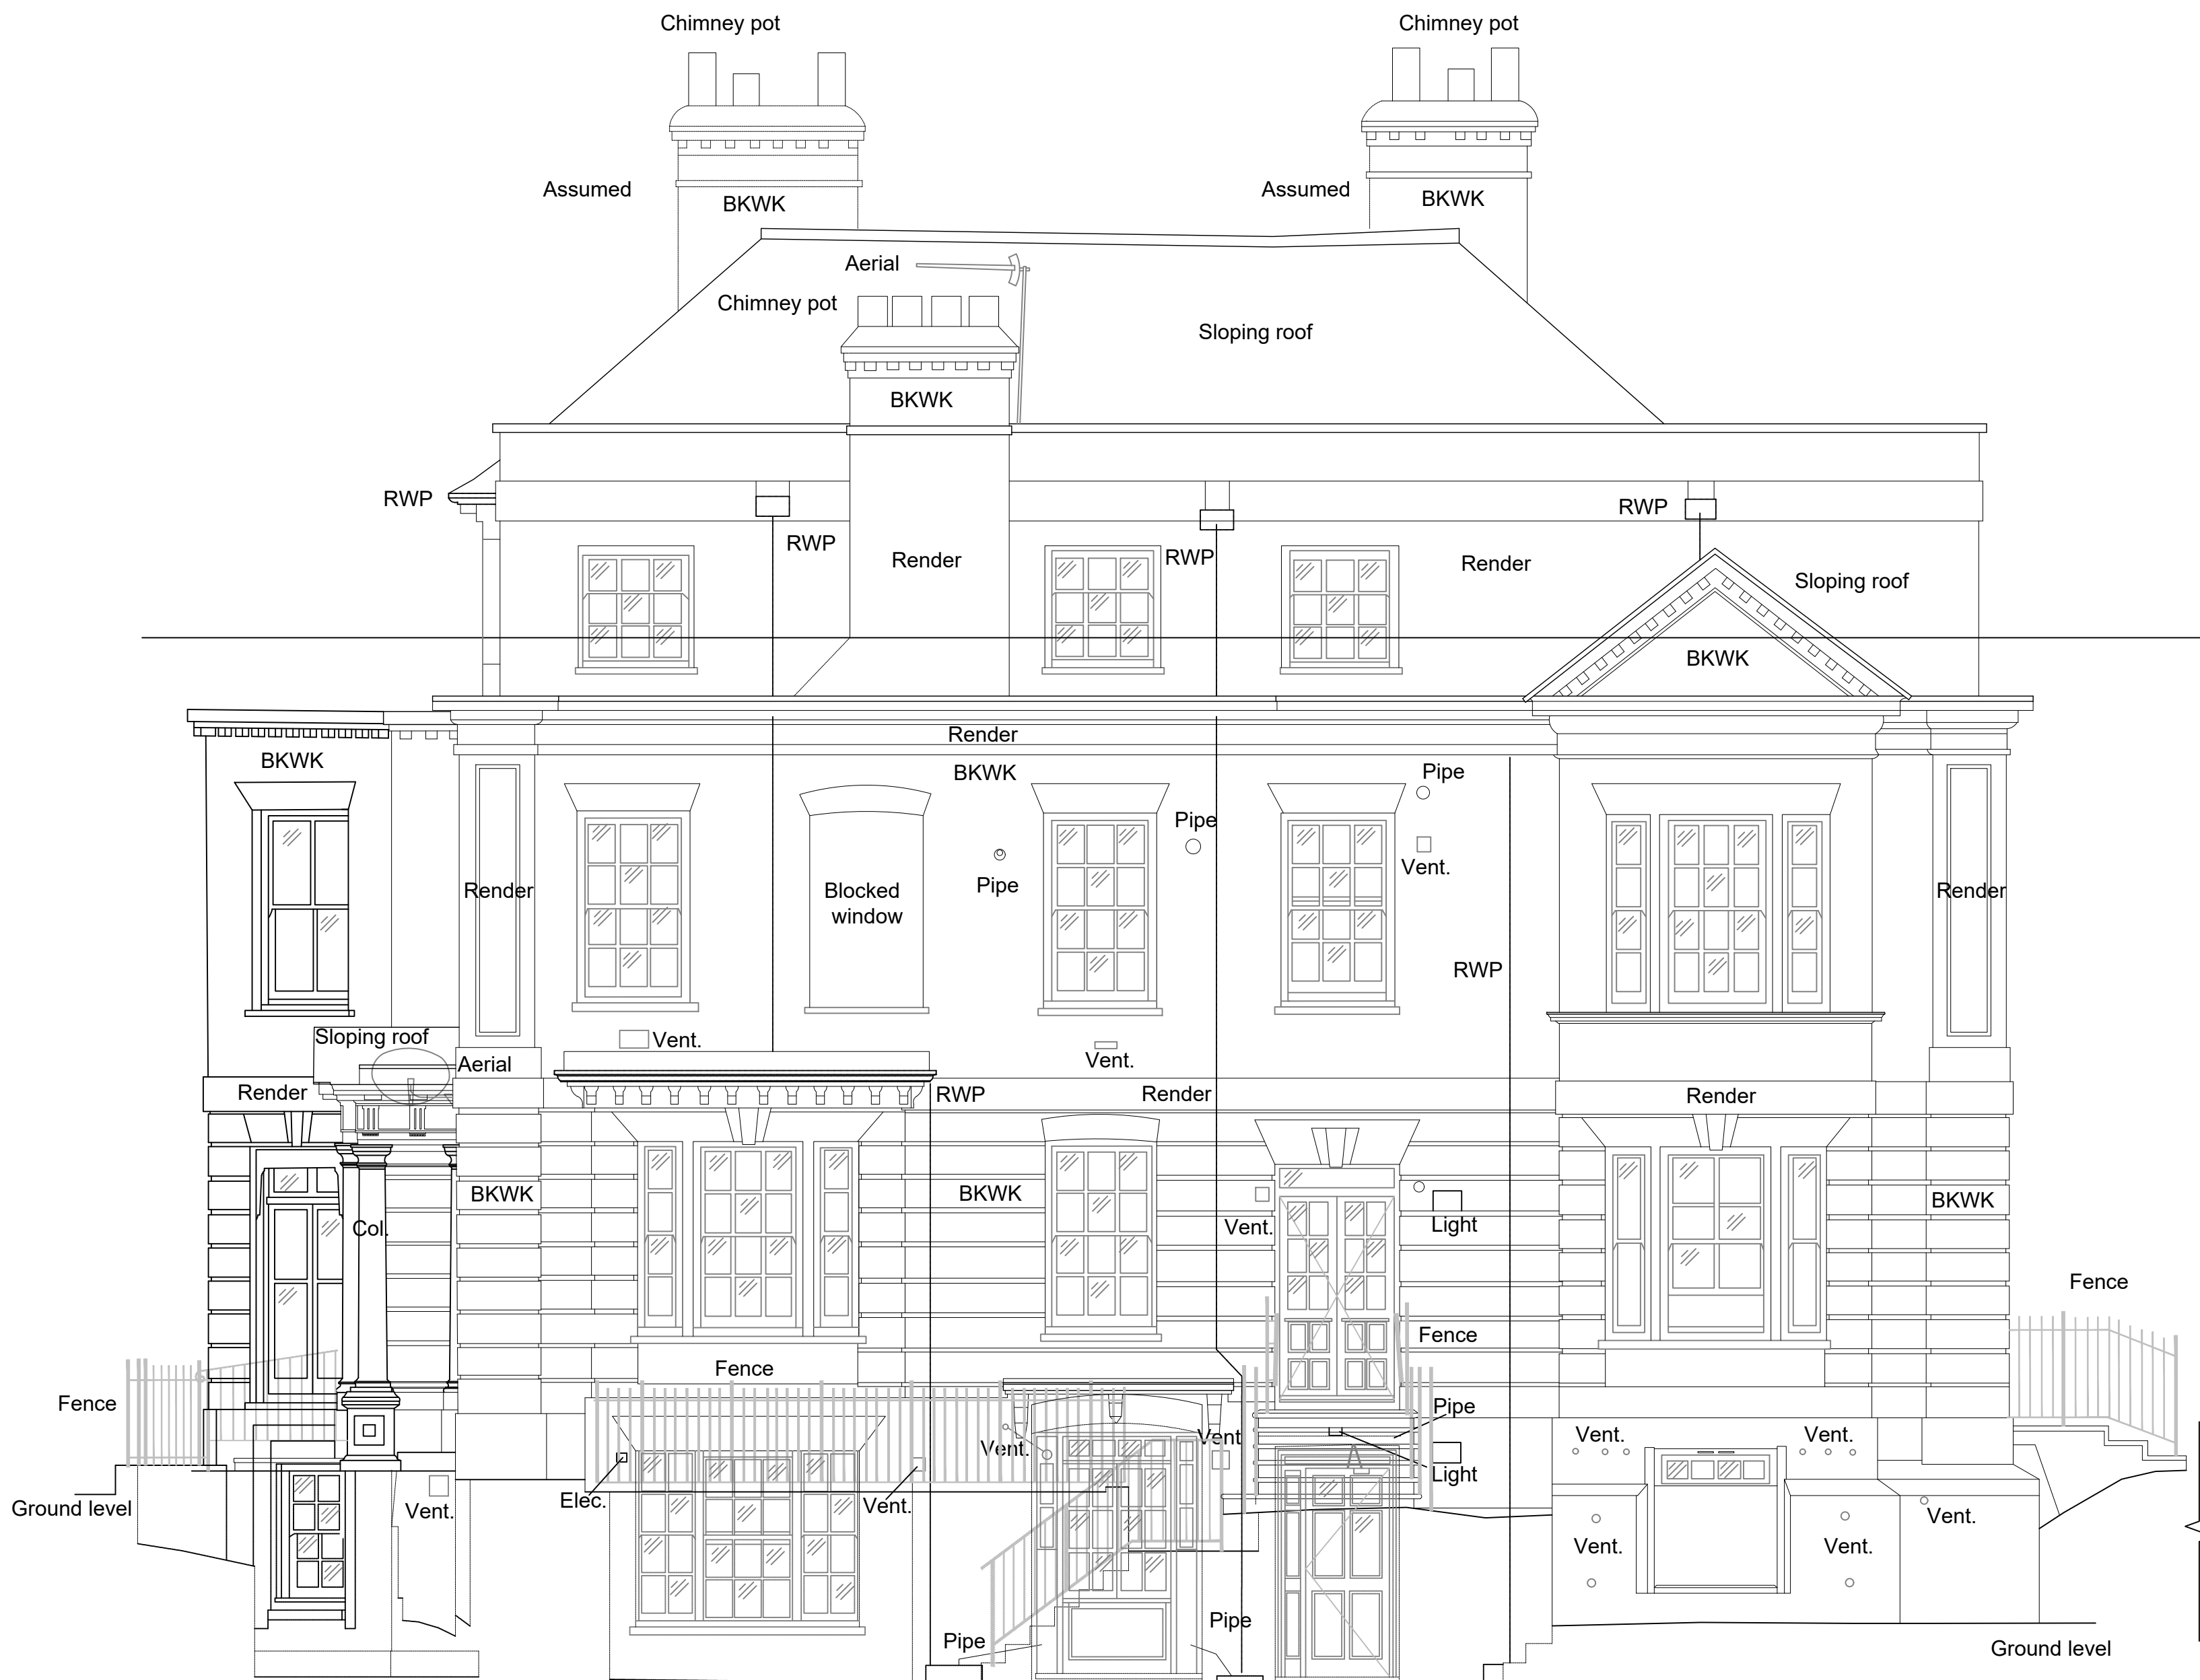


Datum 30.00m

North Facing (Side) Elevation

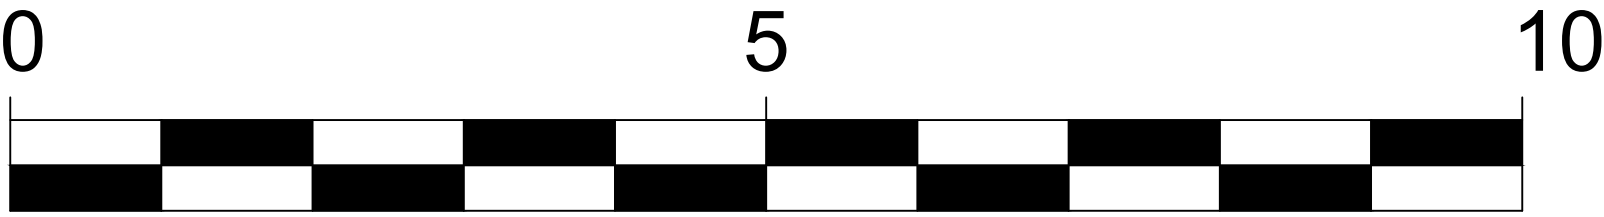

Meters

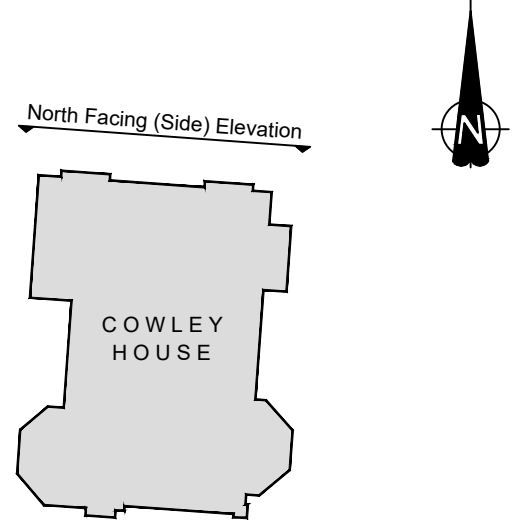

KEY PLAN
SCALE 1:500

P0	PRELIMINARY ISSUE	25-01-22				DR		
REVISION	DETAILS	DATE				DRAWN	CHECKED	APPROVED
CLIENT								
CADENT GAS LIMITED								
PROJECT								
COWLEY HOUSE								
DRAWING TITLE								
EXISTING NORTH FACING (SIDE) ELEVATIONS PLAN								
DRG No. CA12470-010					REV P0			
DRG SIZE A1		SCALE 1:50		DATE 23-02-22				
DRAWN BY LK		CHECKED BY SJ		APPROVED BY CB				
		■ STOKE ON TRENT TEL 01742 276700 WWW.WARDELL-ARMSTRONG.COM						
		☐ BIRMINGHAM			☐ GLASGOW			
		☐ BOLTON			☐ LONDON			
		☐ CARDIFF			☐ MANCHESTER			
		☐ CARLISLE			☐ NEWCASTLE UPON TYNE			
☐ EDINBURGH			☐ SHEFFIELD					