



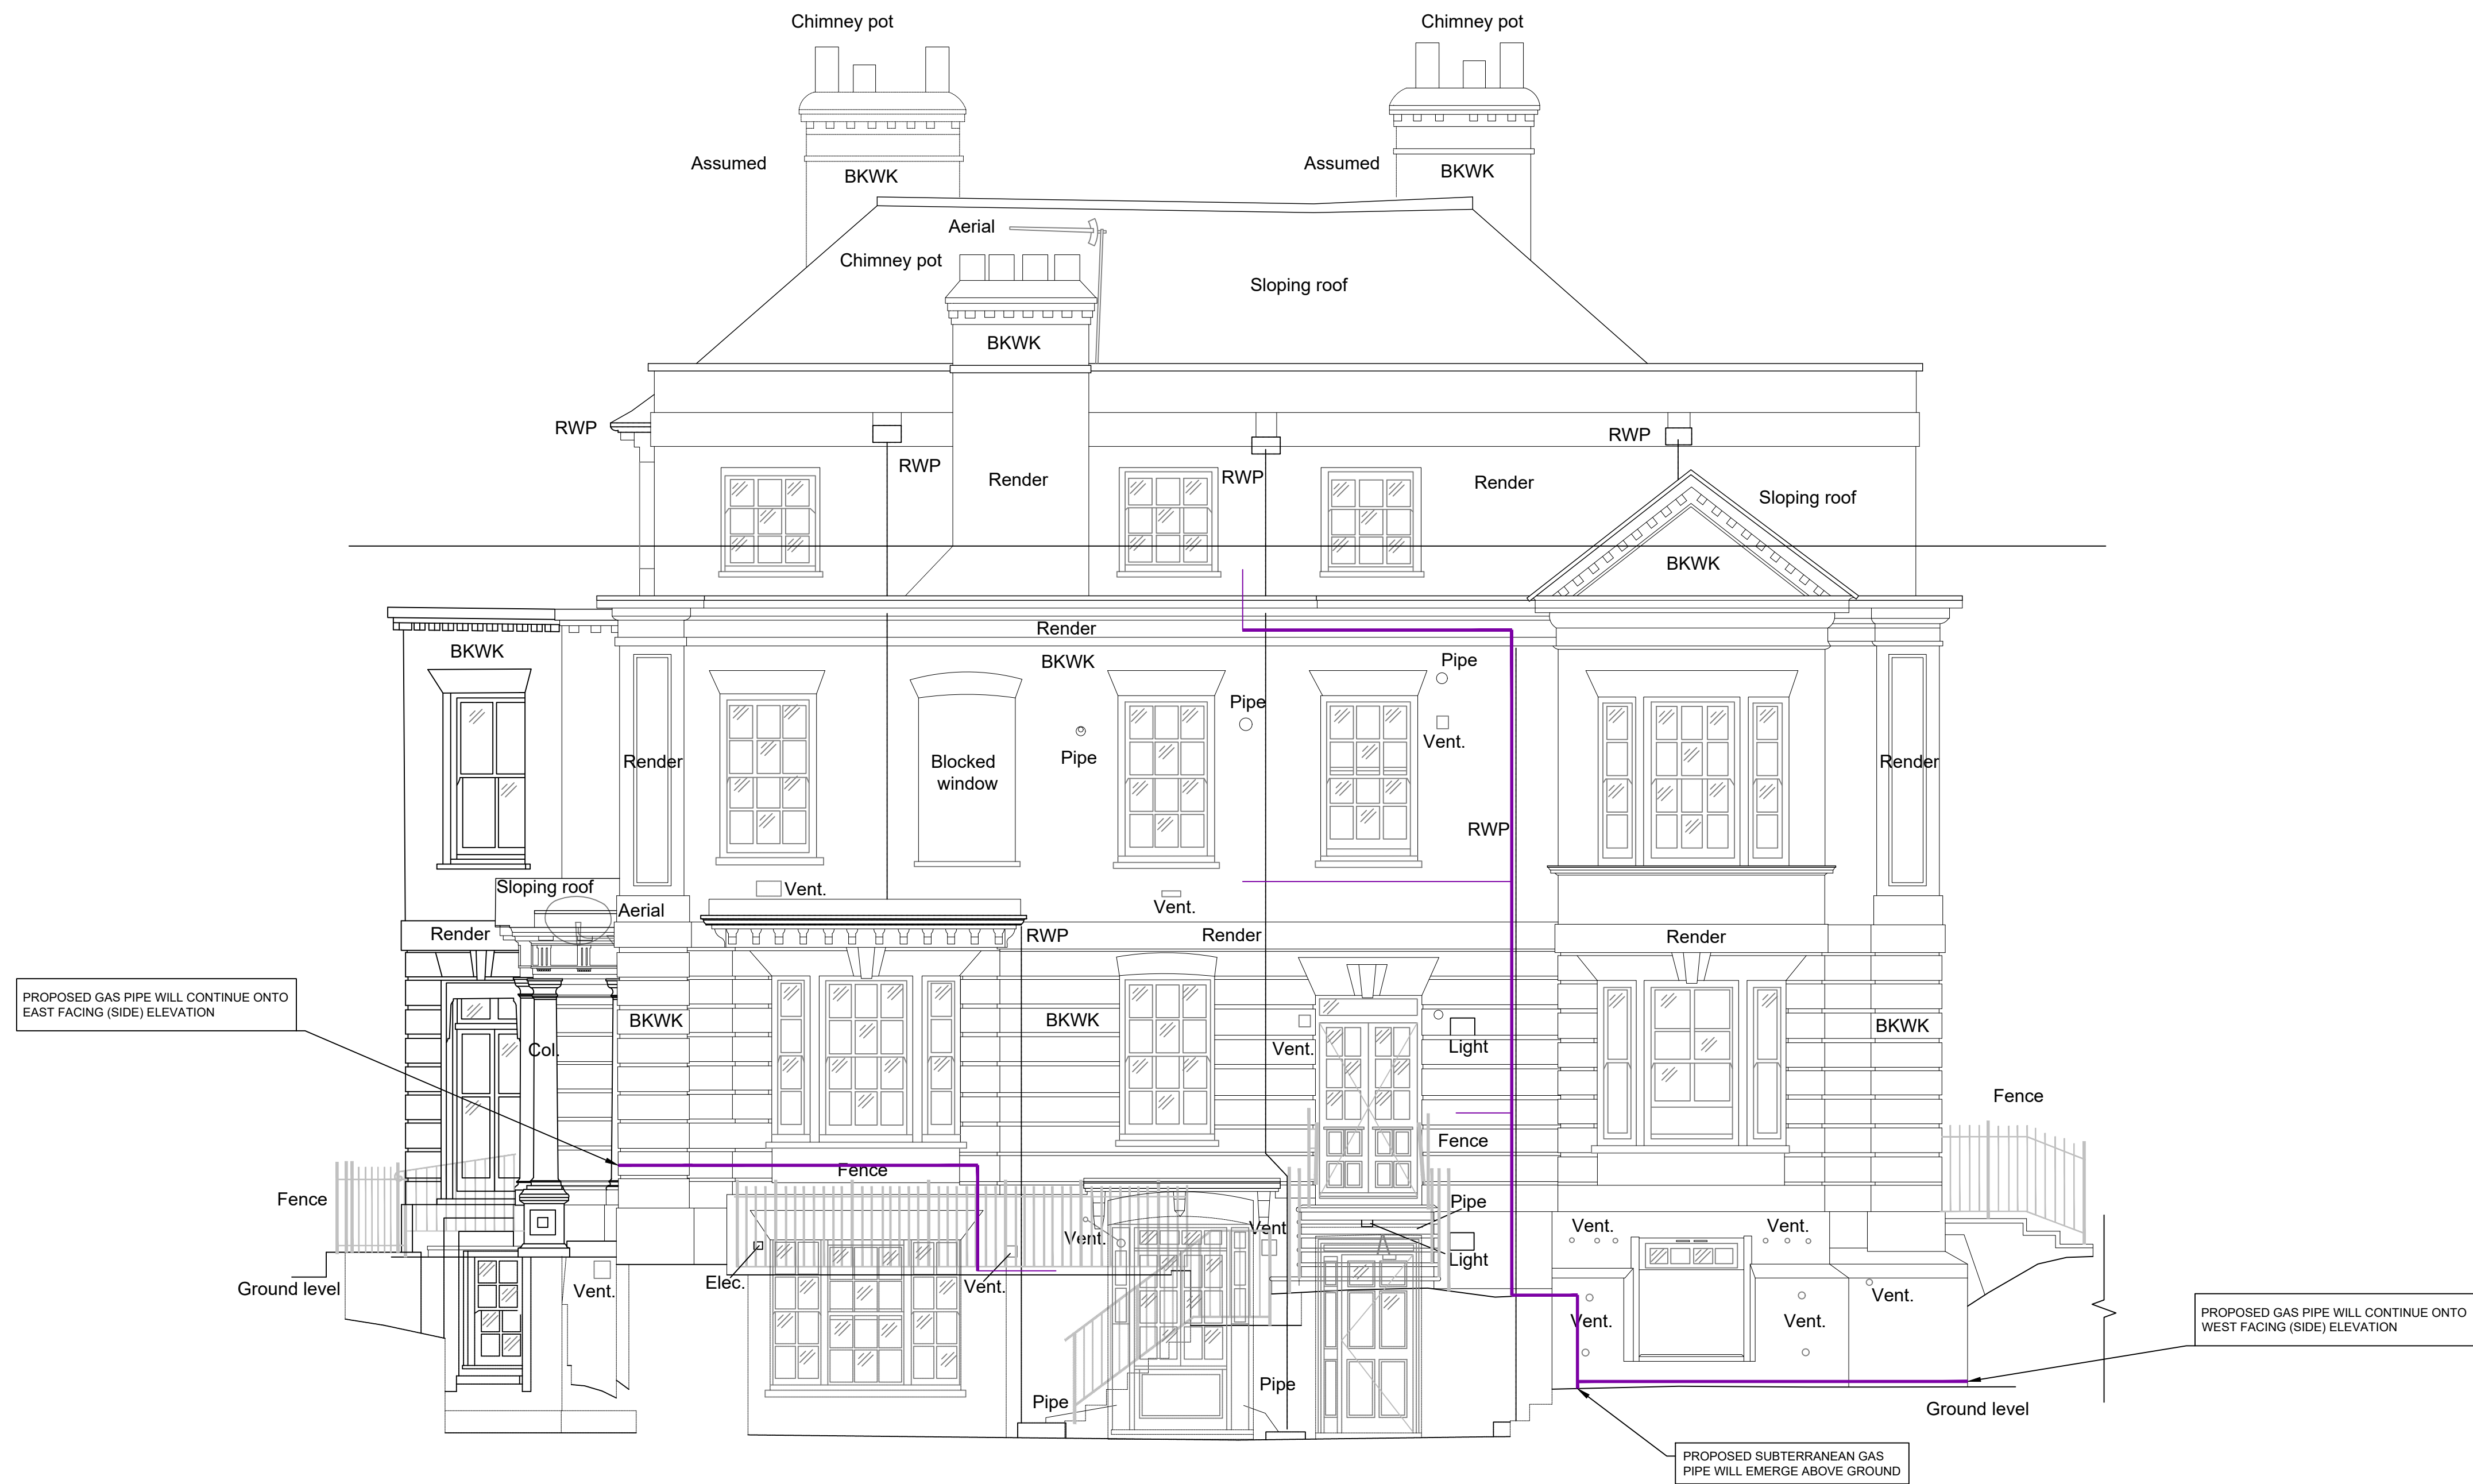


Datum 30.00m

North Facing (Side) Elevation

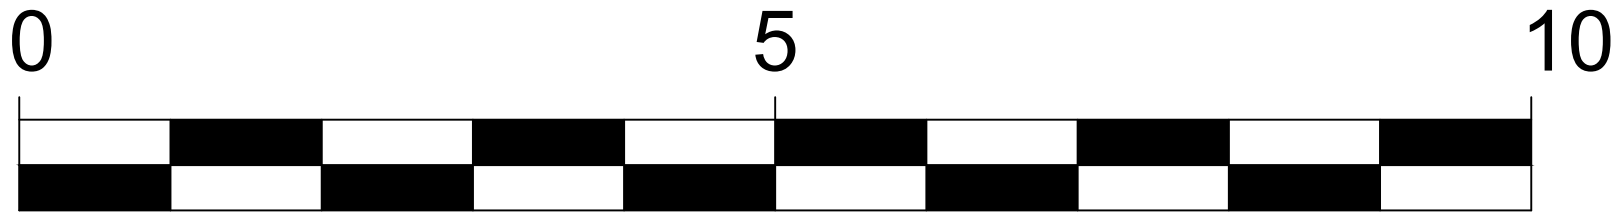

Meters

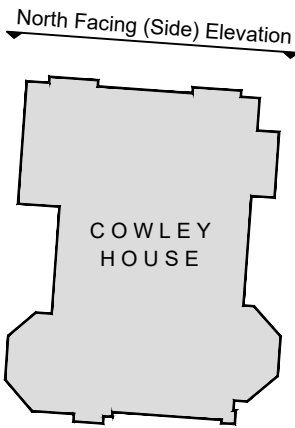

KEY PLAN
SCALE 1:500

KEY
EXTENT OF NEW EXTERNAL GAS PIPEWORK

P0	PRELIMINARY ISSUE				25-01-22	DR		
REVISION	DETAILS				DATE	DRAWN	CHECKED	APPROVED
CLIENT								
CADENT GAS LIMITED								
PROJECT								
COWLEY HOUSE								
DRAWING TITLE								
PROPOSED NORTH FACING (SIDE) ELEVATIONS PLAN								
DRG No. CA12470-011					REV B			
DRG SIZE A1		SCALE 1:50			DATE 23-02-22			
DRAWN BY LK		CHECKED BY SJ			APPROVED BY CB			
 wardell armstrong					■ STOKE ON TRENT TEL 01782 376700 WWW.WARDELL-ARMSTRONG.COM ☐ BIRMINGHAM ☐ BOLTON ☐ CARDIFF ☐ CHALWORTH ☐ EDINBURGH ☐ GLASGOW ☐ LONDON ☐ MANCHESTER ☐ NEWCASTLE UPON TYNE ☐ SHEFFIELD			