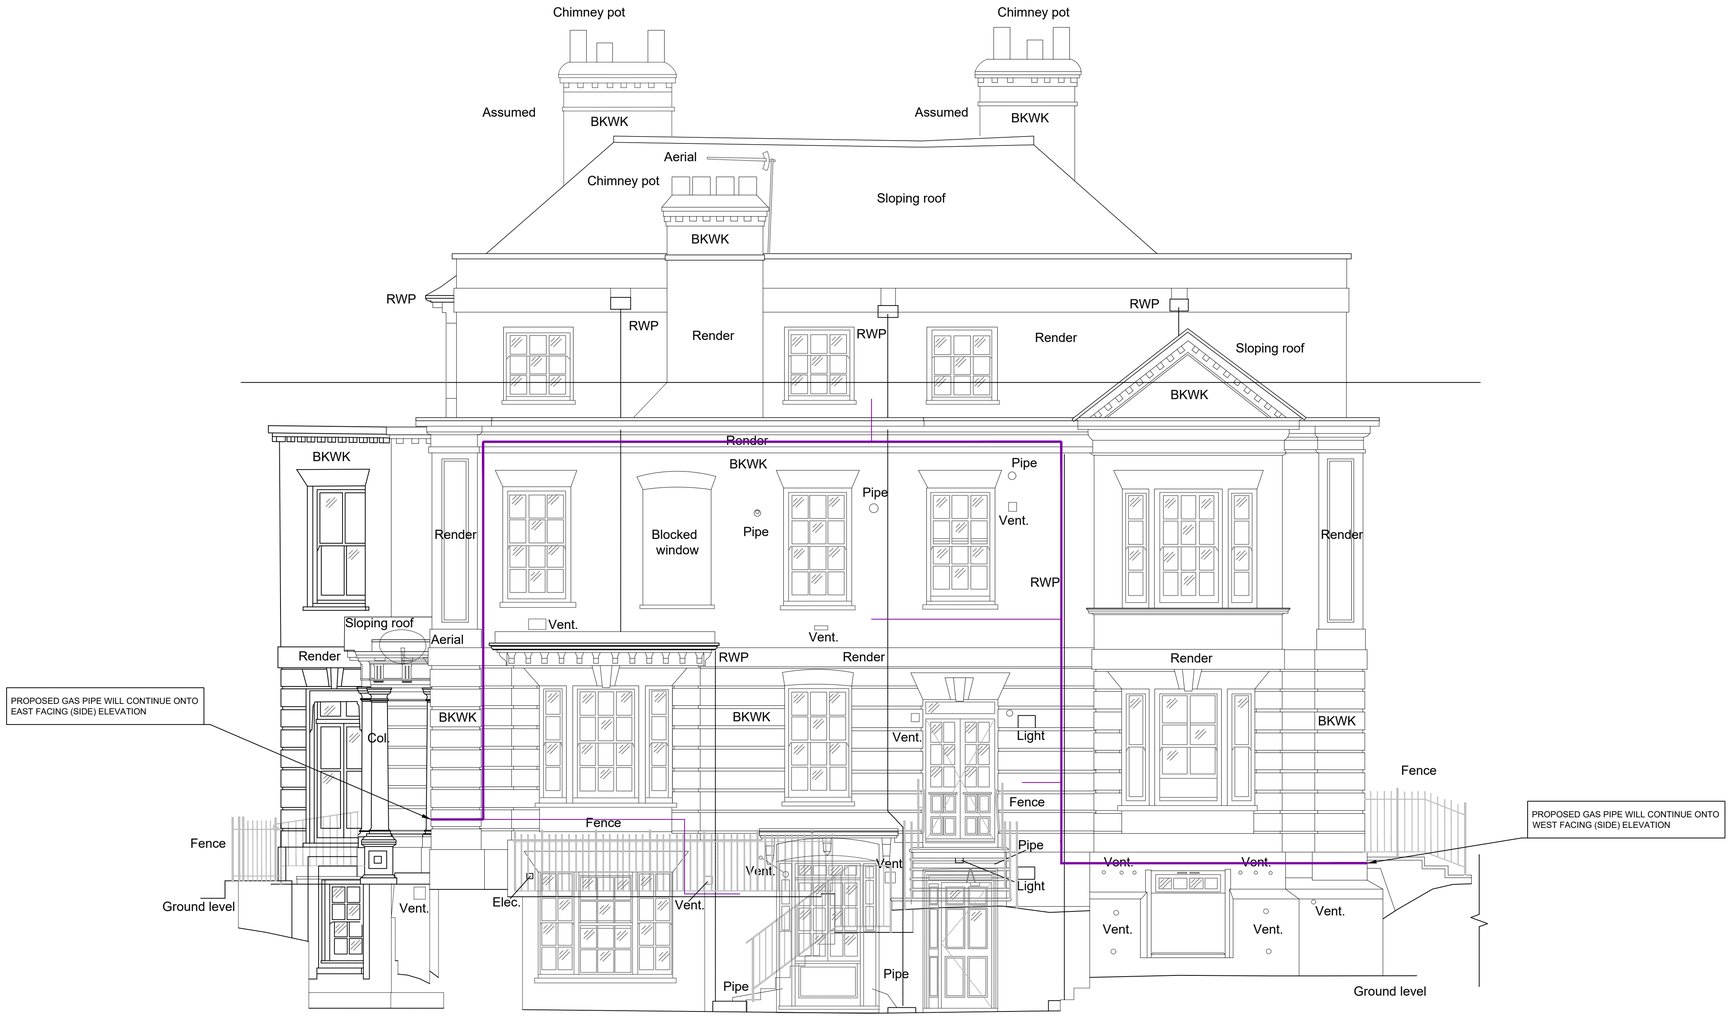

Datum 30.00m

North Facing (Side) Elevation

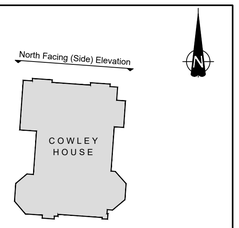

KEY PLAN
SCALE 1:500

KEY

EXTENT OF NEW EXTERNAL GAS PIPEWORK

REVISION	DETAILS	DATE	DRAWN	CHKD	APPD
P0	PRELIMINARY ISSUE	25-01-22	DR		

CLIENT
CADENT GAS LIMITED

PROJECT
COWLEY HOUSE

DRAWING TITLE
PROPOSED NORTH FACING (SIDE) ELEVATIONS PLAN

DRG No.		REV
CA12470-011		P0
DRG SIZE: A1	SCALE: 1:50	DATE: 23-02-22
DRAWN BY: LK	CHECKED BY: SJ	APPROVED BY: CB

0 5 10

Meters

wardell armstrong
STOKE ON TRENT | TEL 01782 276700
WWW.WARDELL-ARMSTRONG.COM
BIRMINGHAM, BOLTON, CARDIFF, CARLISLE, EDINBURGH, GLASGOW, LONDON, MANCHESTER, NEWCASTLE UPON TYNE, SHEFFIELD

©Copyright Reserved

N:\CA\CA12470 - COWLEY HOUSE UXBRIDGE\03 - DESIGN\AUTOCAD\CA12470-011-P0 PROPOSED ELEVATIONS PLAN.DWG