



Existing Elevation

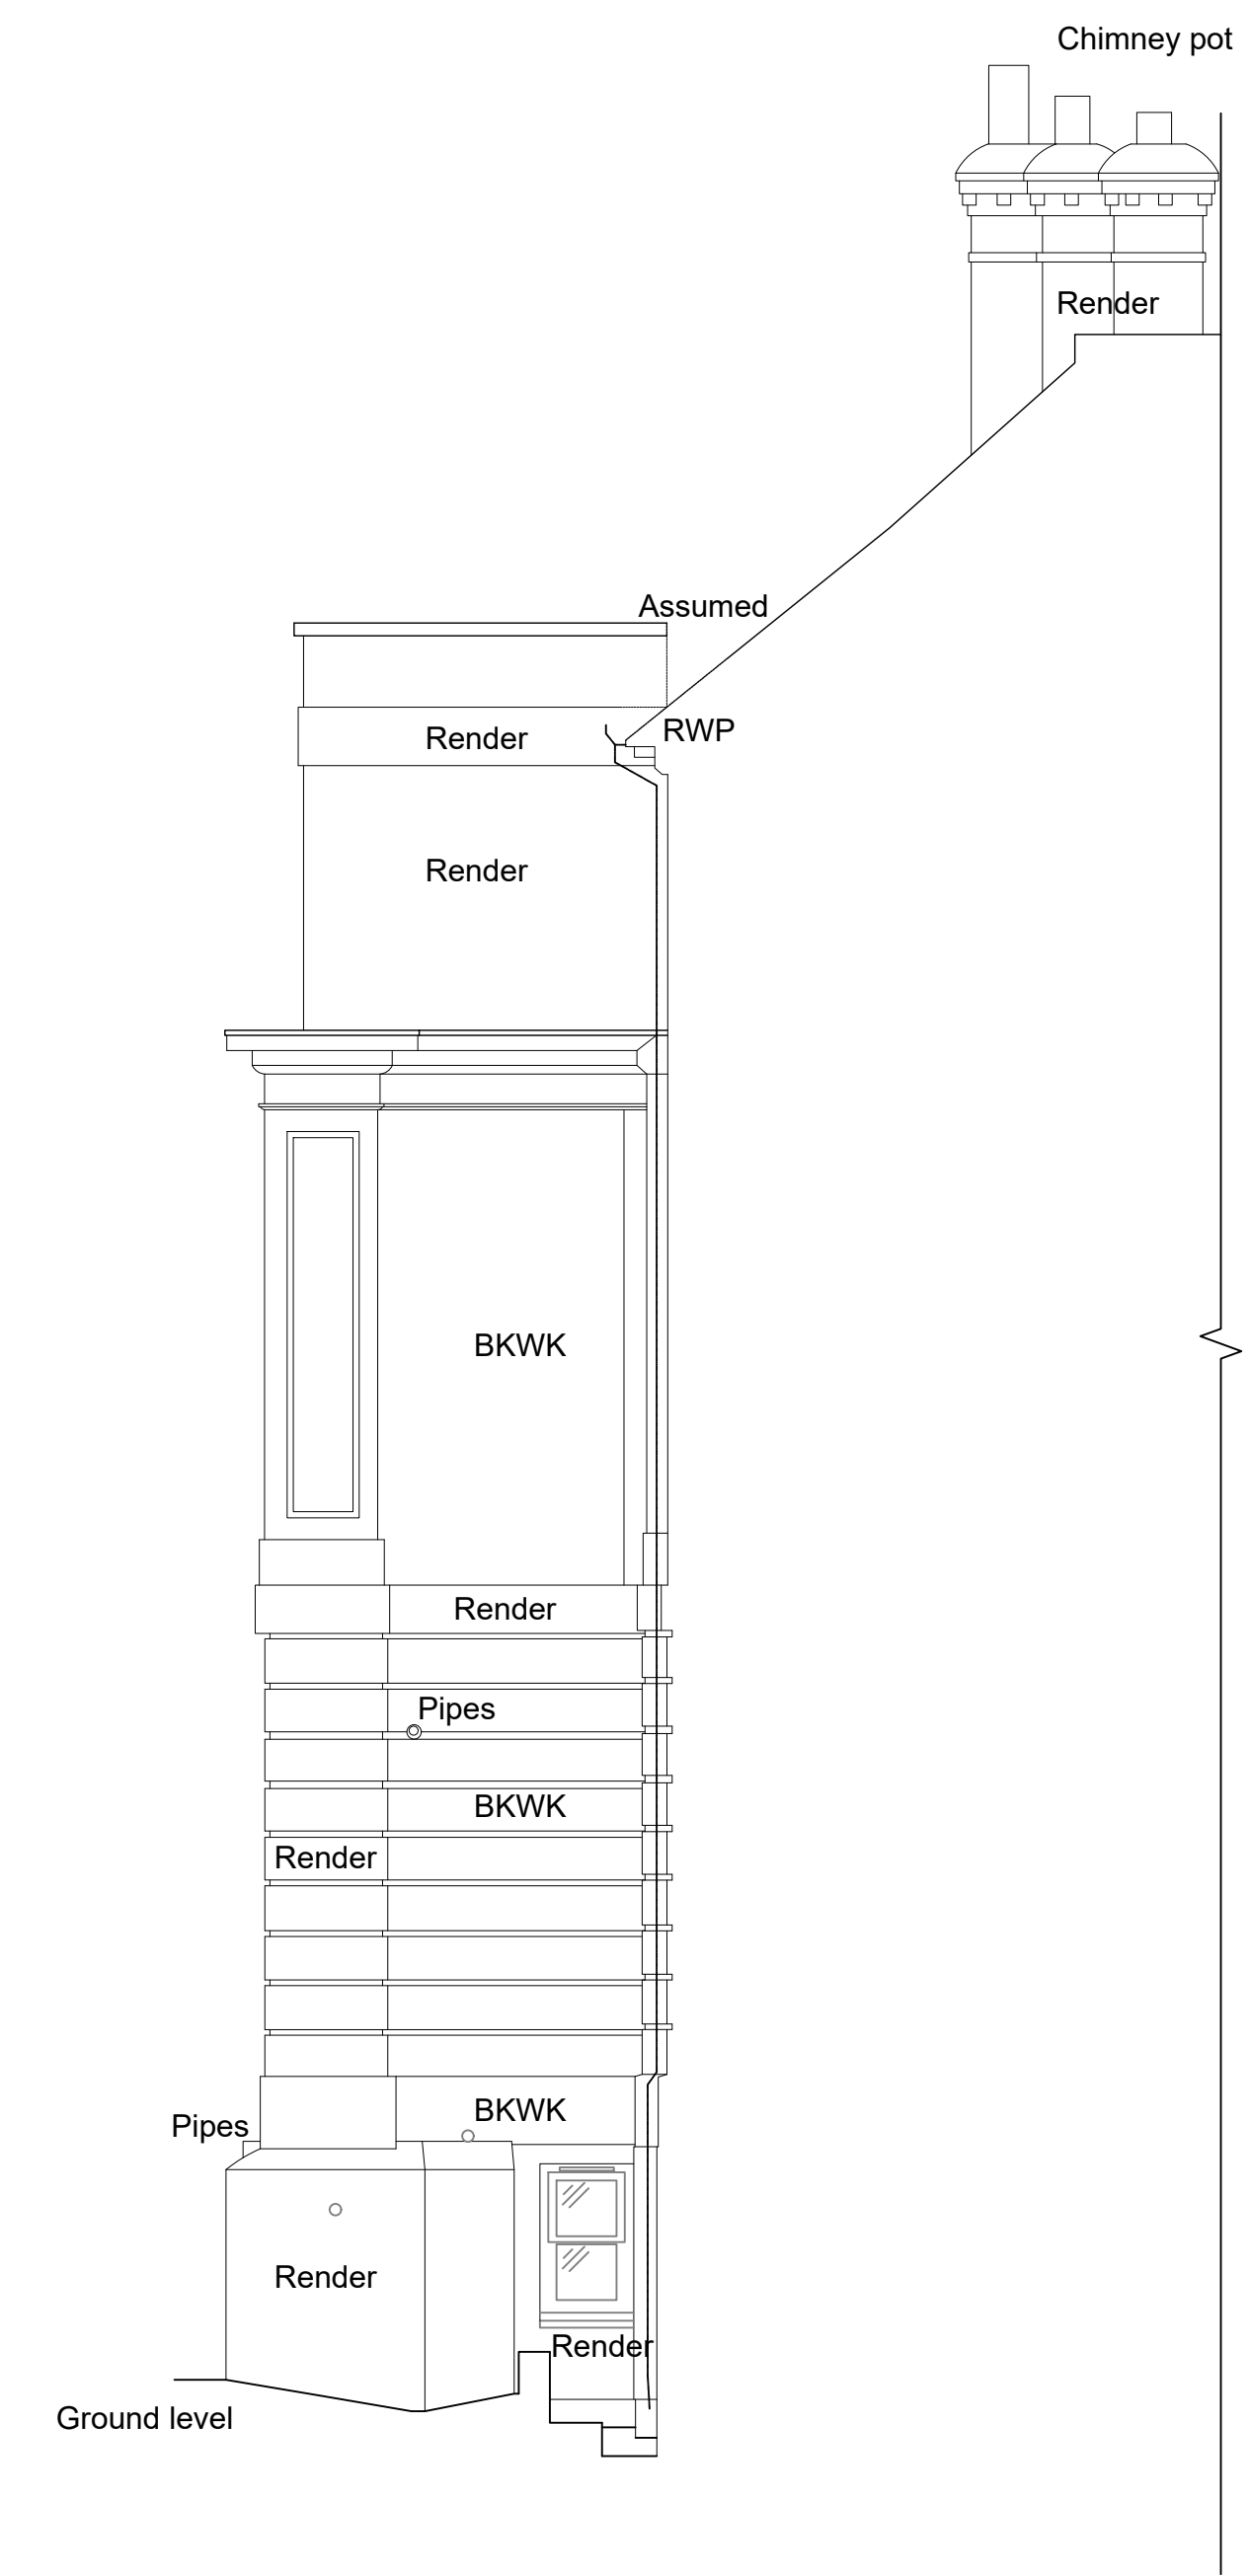


Datum 30.00m

South Facing Return Elevation


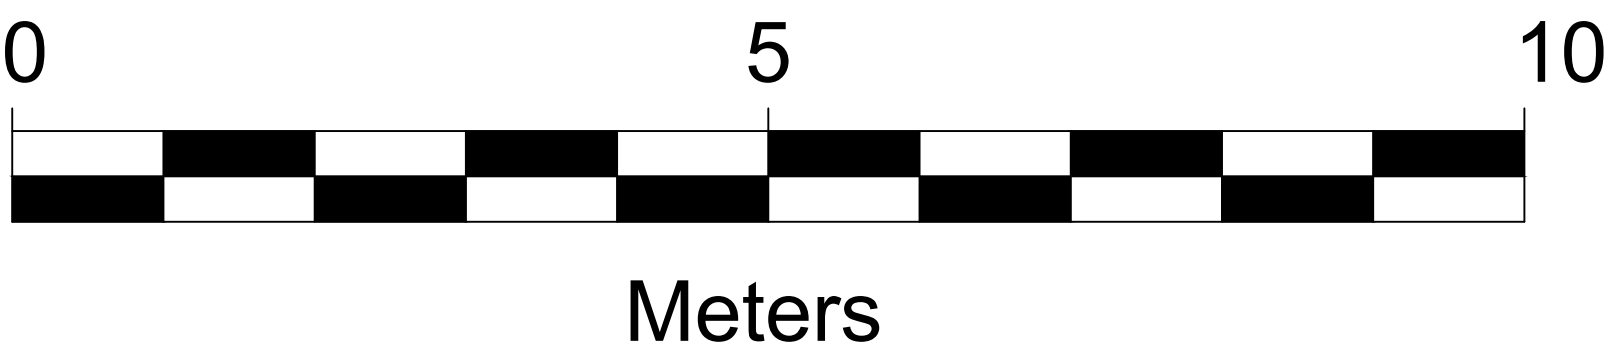


Proposed Elevation

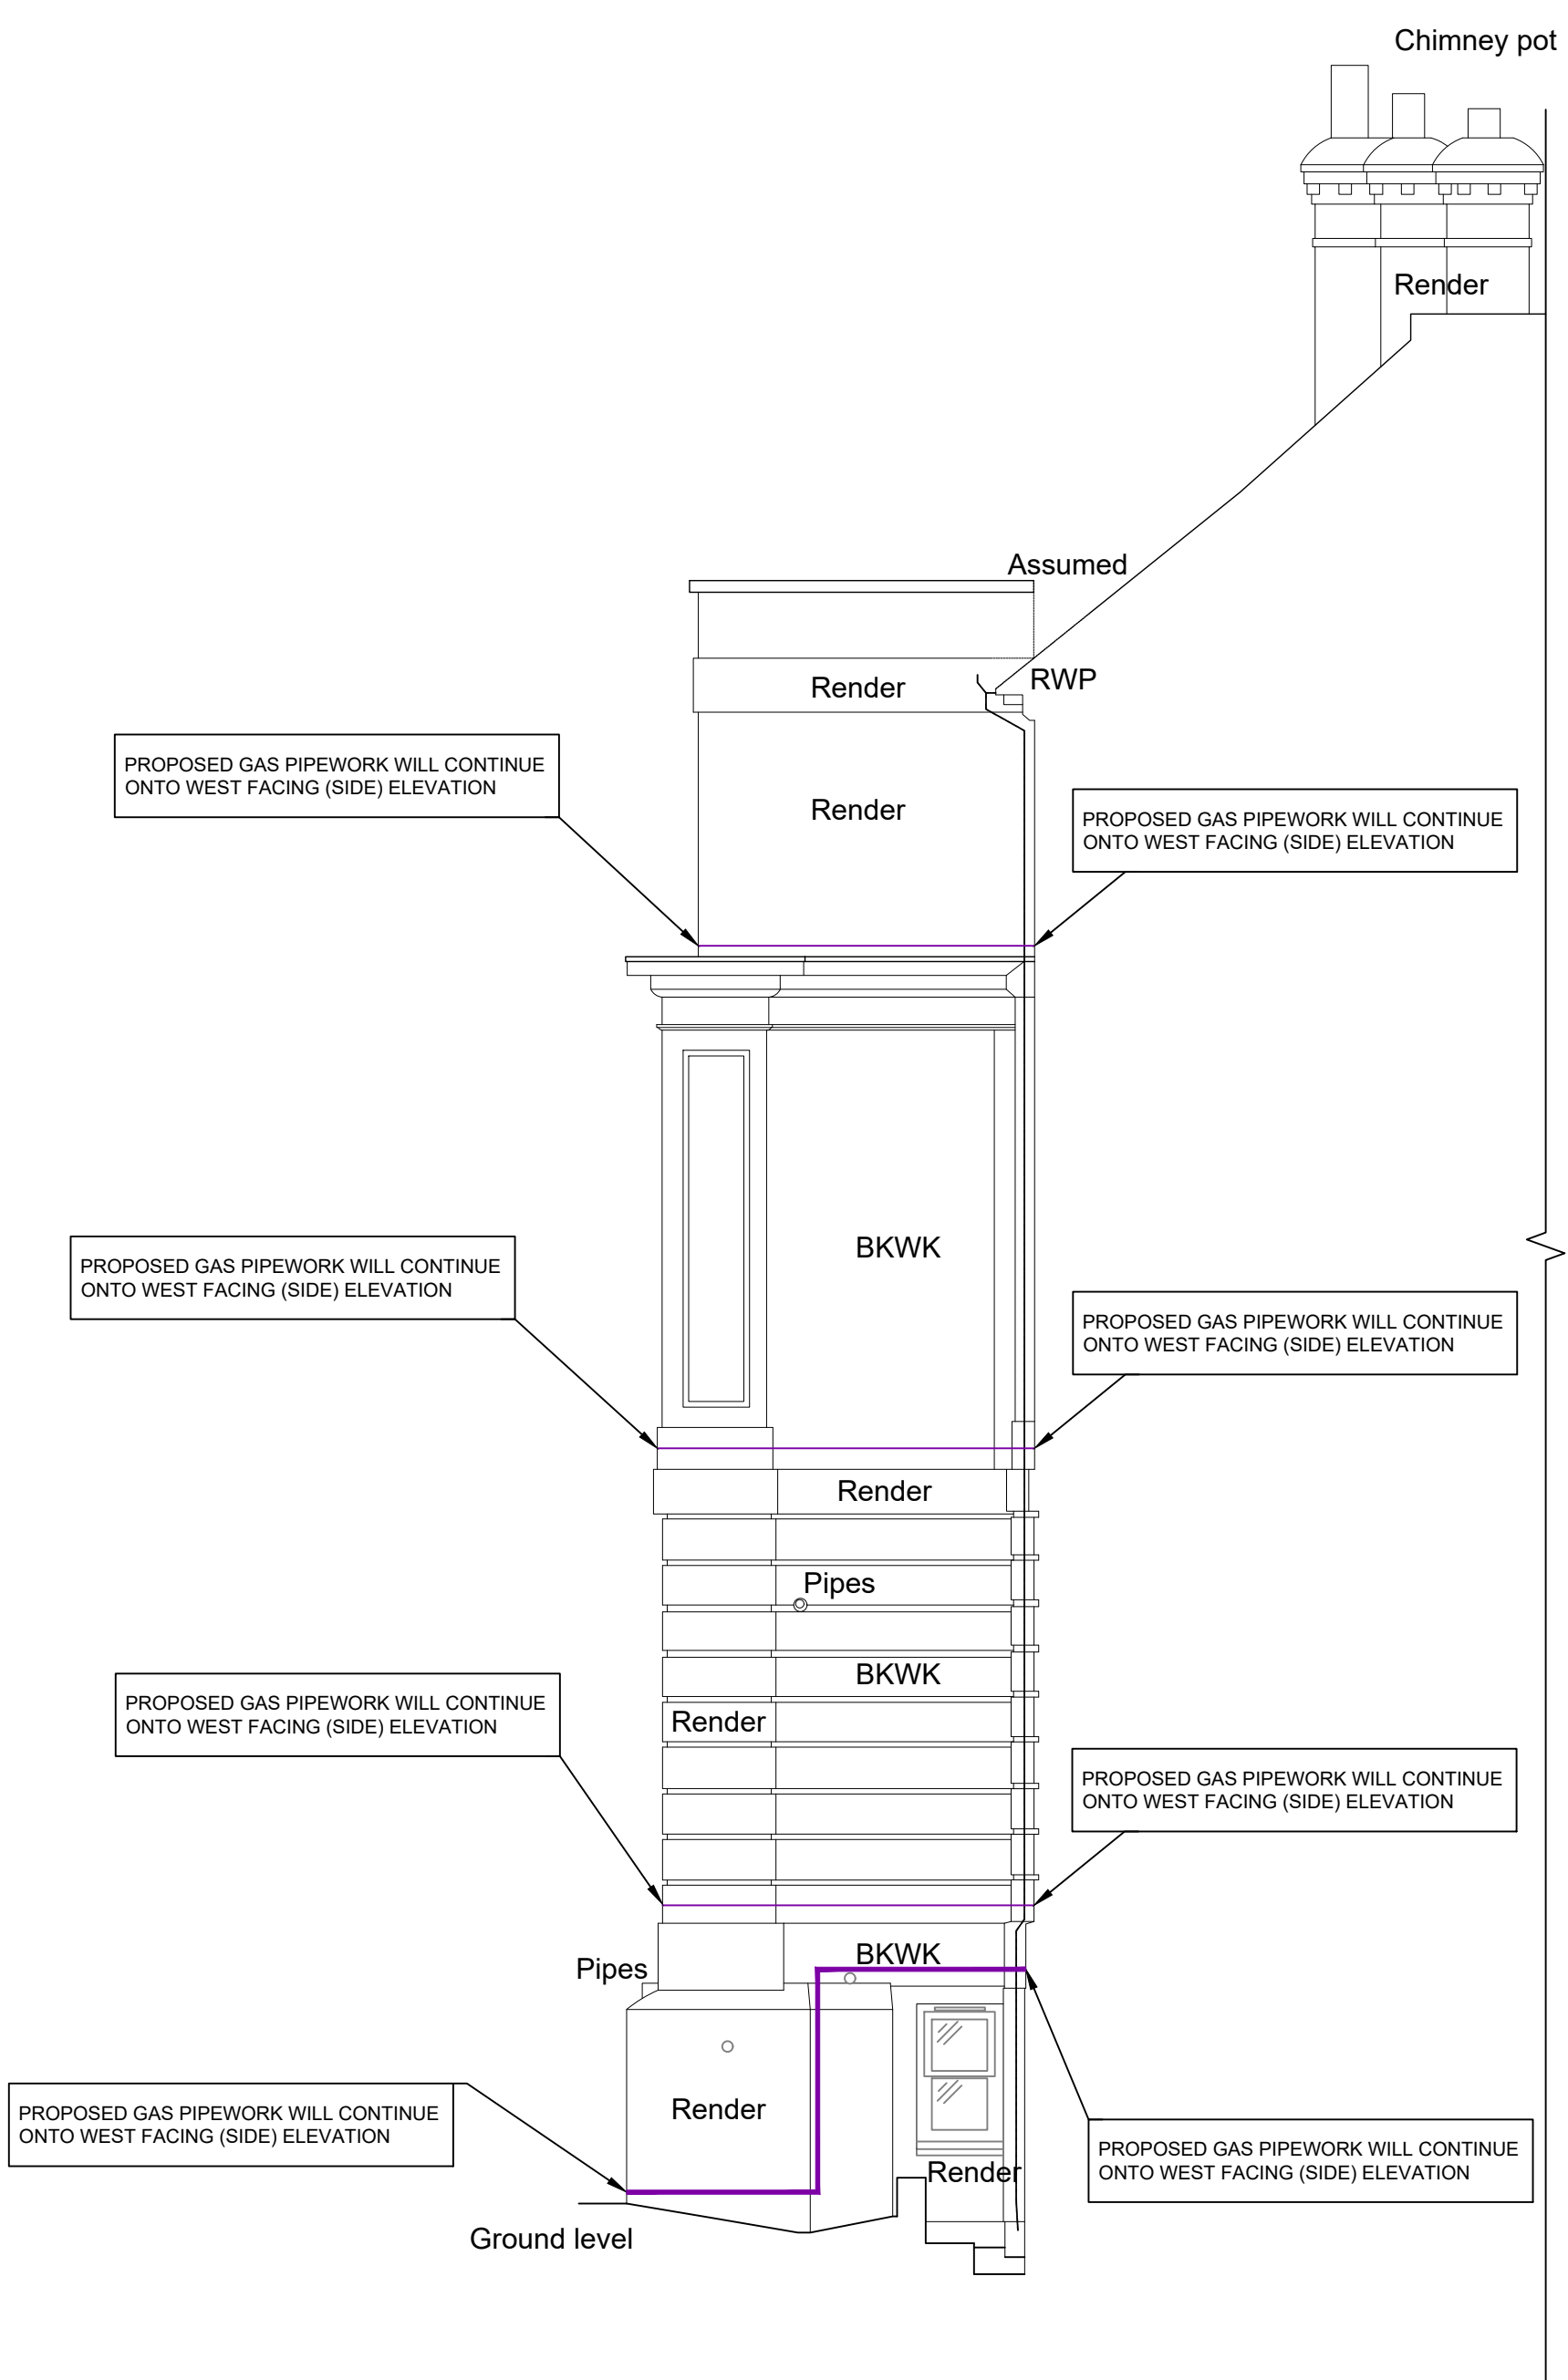

Datum 30.00m

South Facing Return Elevation

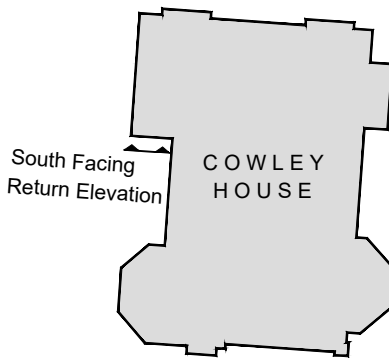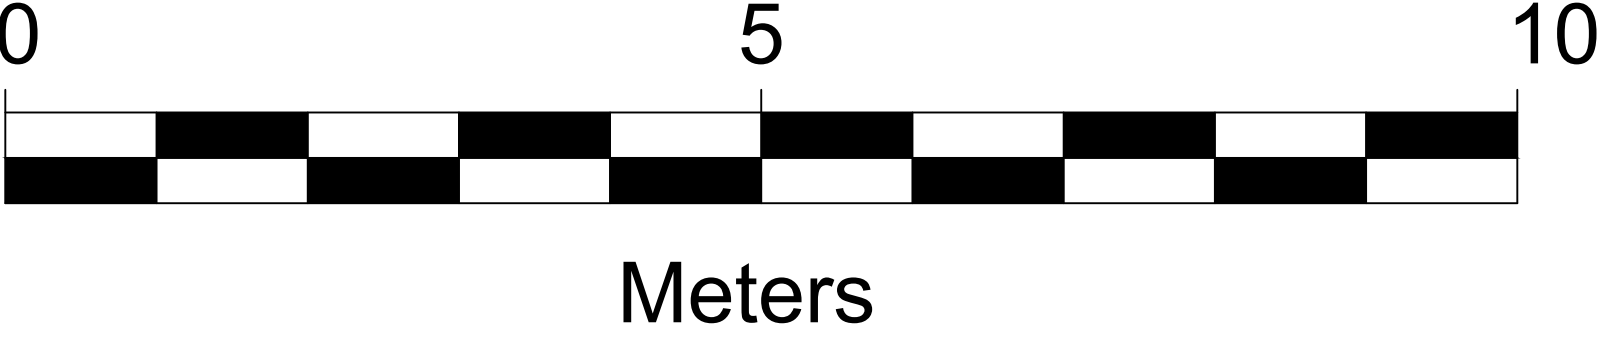

KEY PLAN
SCALE 1:500

KEY
EXTENT OF NEW EXTERNAL GAS PIPEWORK

P0	PRELIMINARY ISSUE	25-01-22	DR		
REVISION	DETAILS	DATE	ISSUED	BY	APP'D
CLIENT CADENT GAS LIMITED					
PROJECT COWLEY HOUSE					
DRAWING TITLE EXISTING & PROPOSED SOUTH FACING (RETURN) ELEVATIONS PLAN					
DRG No.	CA12470-012	REV	B		
DRG SIZE	A1	SCALE	1:50	DATE	23-02-22
DRAWN BY	LK	CHECKED BY	SJ	APPROVED BY	CB
STOKE ON TRENT TEL 0182 276700 WWW.WARDELL-ARMSTRONG.COM ☐ BIRMINGHAM ☐ GLASGOW ☐ BOLTON ☐ LONDON ☐ CARDIFF ☐ MANCHESTER ☐ CARLISLE ☐ NEWCASTLE UPON TYNE ☐ EDINBURGH ☐ SHEFFIELD					