
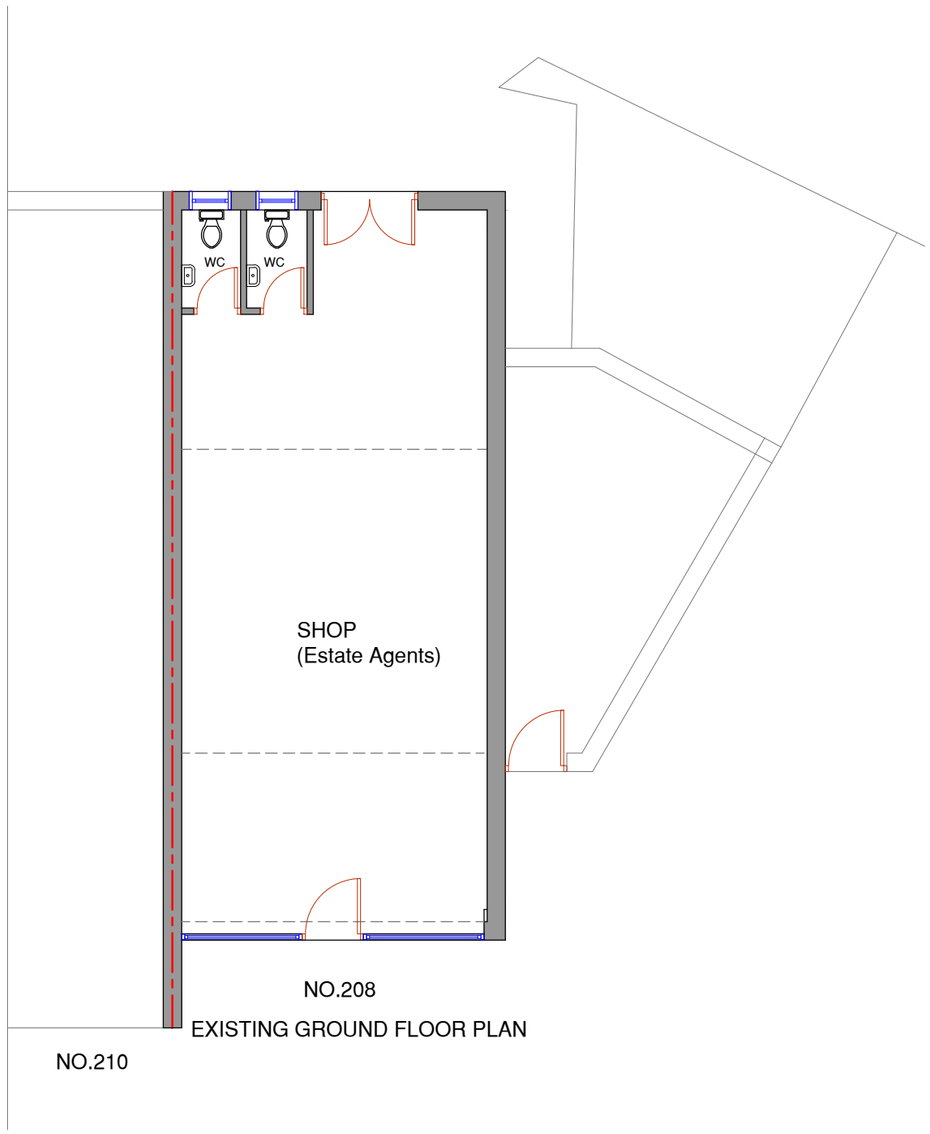


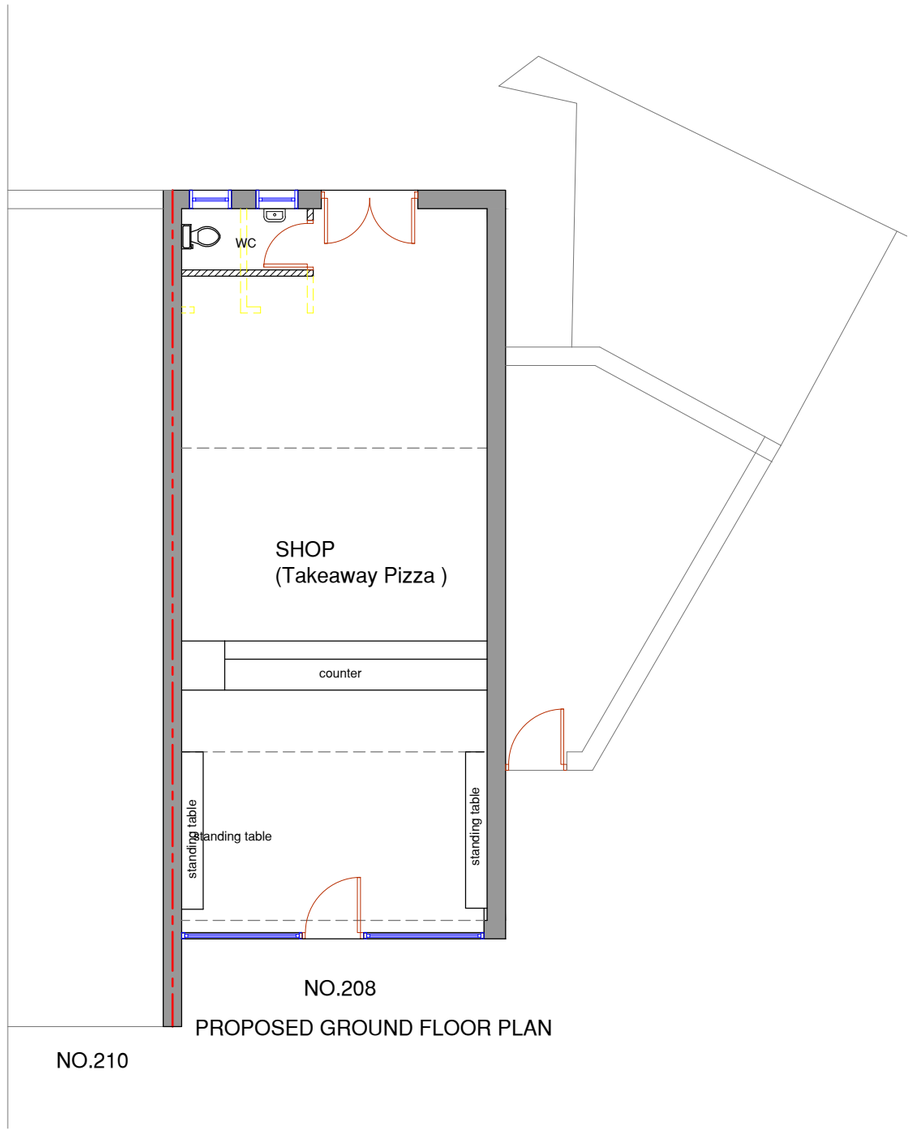

0m 1m 2m 3m 4m 5m

SCALE @ 1:100

NOTES :

Date	Revisions

SJR DESIGN LTD.
(ARCHITECTURAL DESIGN & CONSULTANCY)

Client: BSM FOOD LIMITED

Job Title

208 HIGH STREET
HARLINGTON
UB3 5DS

Drawing Title

EXISTING AND PROPOSED PLANS

Scale: 1 : 100 (A3)

Date: AUGUST 2026

Checked by: | Drawn by: RS

Drg No. TP/783/02

Rev.