




PROPOSED KITCHEN VENTILATION SYSTEMS.
 208 MANOR LANE
 HIGH STREET, HARELINGTON
 UB3 5DS

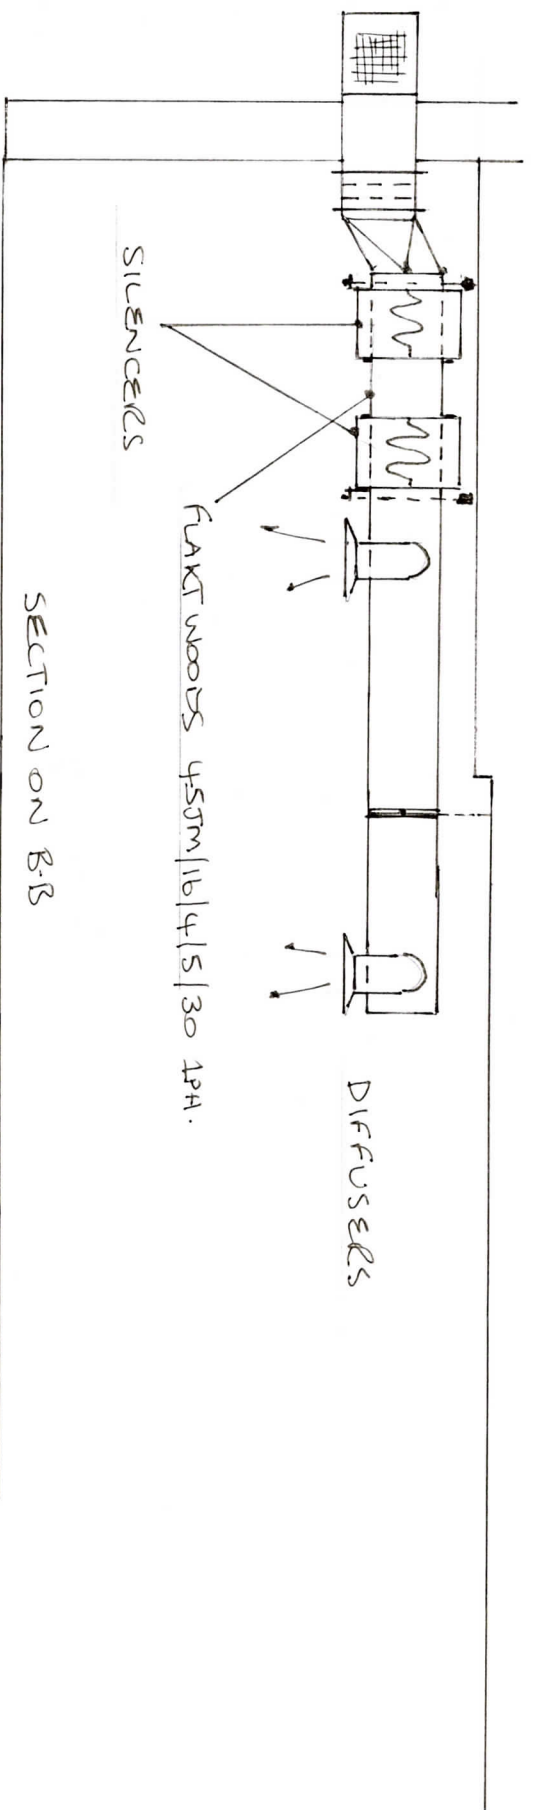