


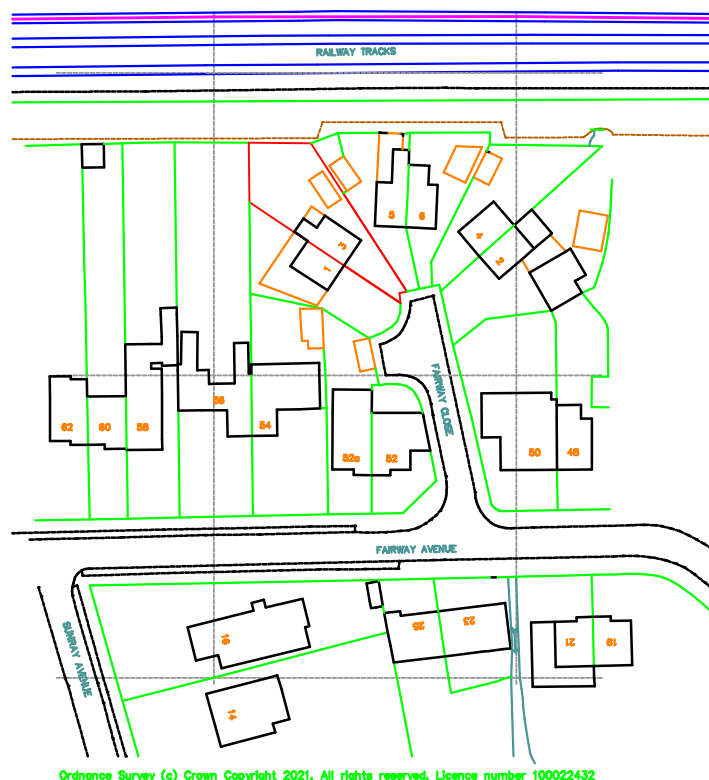

Ordnance Survey (c) Crown Copyright 2021. All rights reserved. Licence number 100022432

Location plan

DWG No. 3274-SK1

Scale 1:1250

3 Fairway Close
West Drayton
UB7 7AR

