


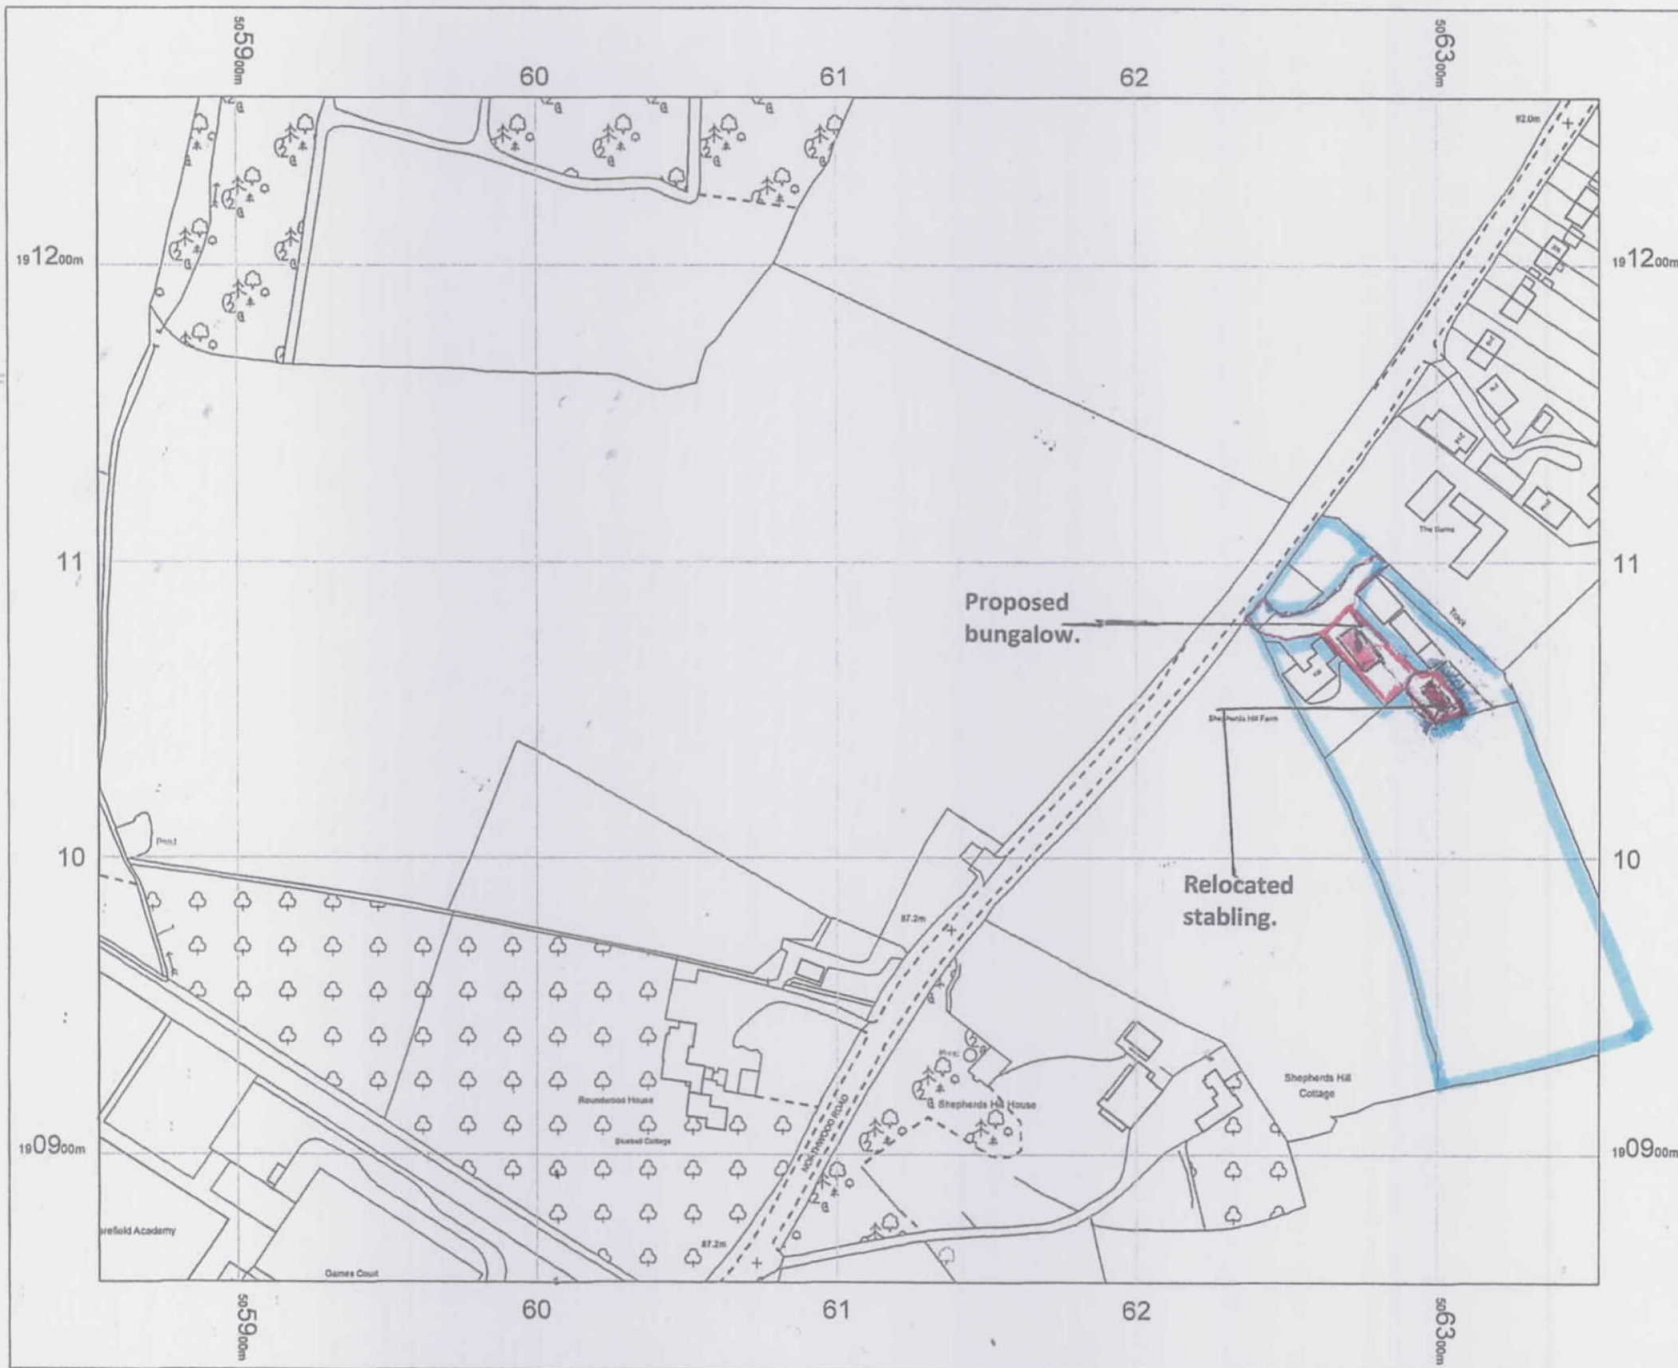

**PROPOSED BUNGALOW ON
LAND AT SHEPHERDS HILL
FARM, NORTHWOOD ROAD,
HAREFIELD, MIDDX. UB9 6PT.**

Scale: 1 : 2500.

Drg. No: 2472/2/A

Date: 22.10.2017.



Variations

10.8.2019.

A. Stables relocated.

OS MasterMap 1250/2500/10000
scale
06 April 2017, ID: MDP-00614097
www.mapdataportal.co.uk

1:2500 scale print at A4, Centre:
508104 E, 191057 N

©Crown Copyright and database
rights 2016 OS 100019980



**MAPS@
Aworth**
SURVEY CONSULTANTS