


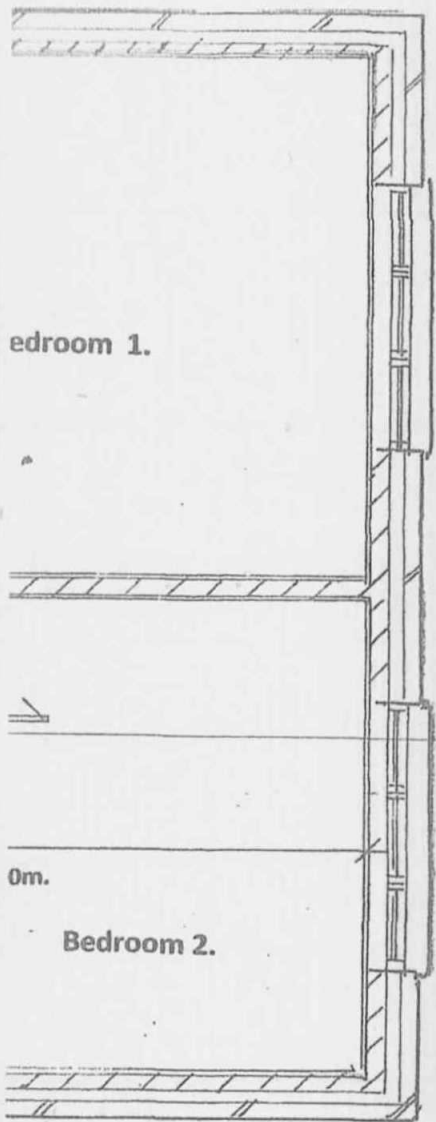


Bedroom 1.

0m.

Bedroom 2.

Foul water to main sewer.

3.500m.
3.200m.
7.400m wide.

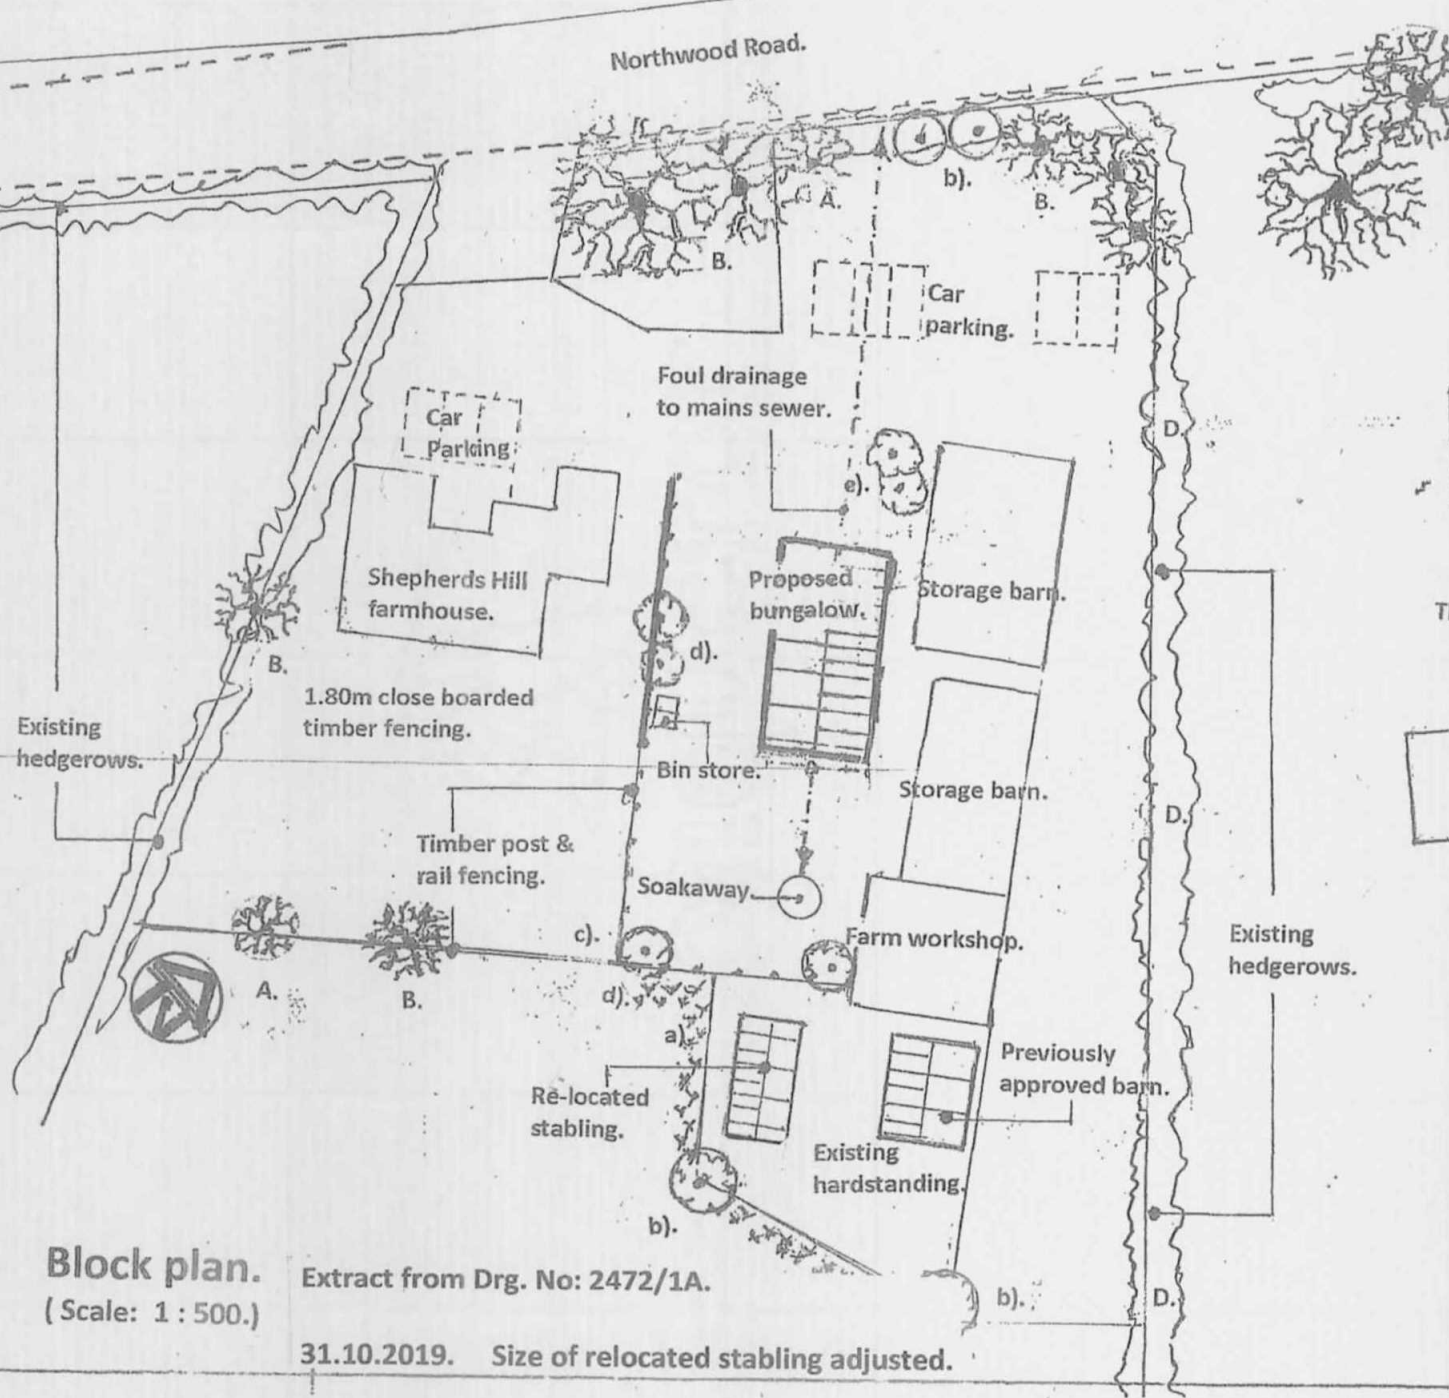

Block plan.
(Scale: 1 : 500.)

Extract from Drg. No: 2472/1A.

31.10.2019. Size of relocated stabling adjusted.