SCALE 1:100 — 0, 2M, 4M, 6M, 8M, 10M

SCALE 1:500 — 0, 10M, 20M, 30M, 40M, 50M

SCALE 1:1250 — 0, 25M, 50M, 75M, 100M, 125M

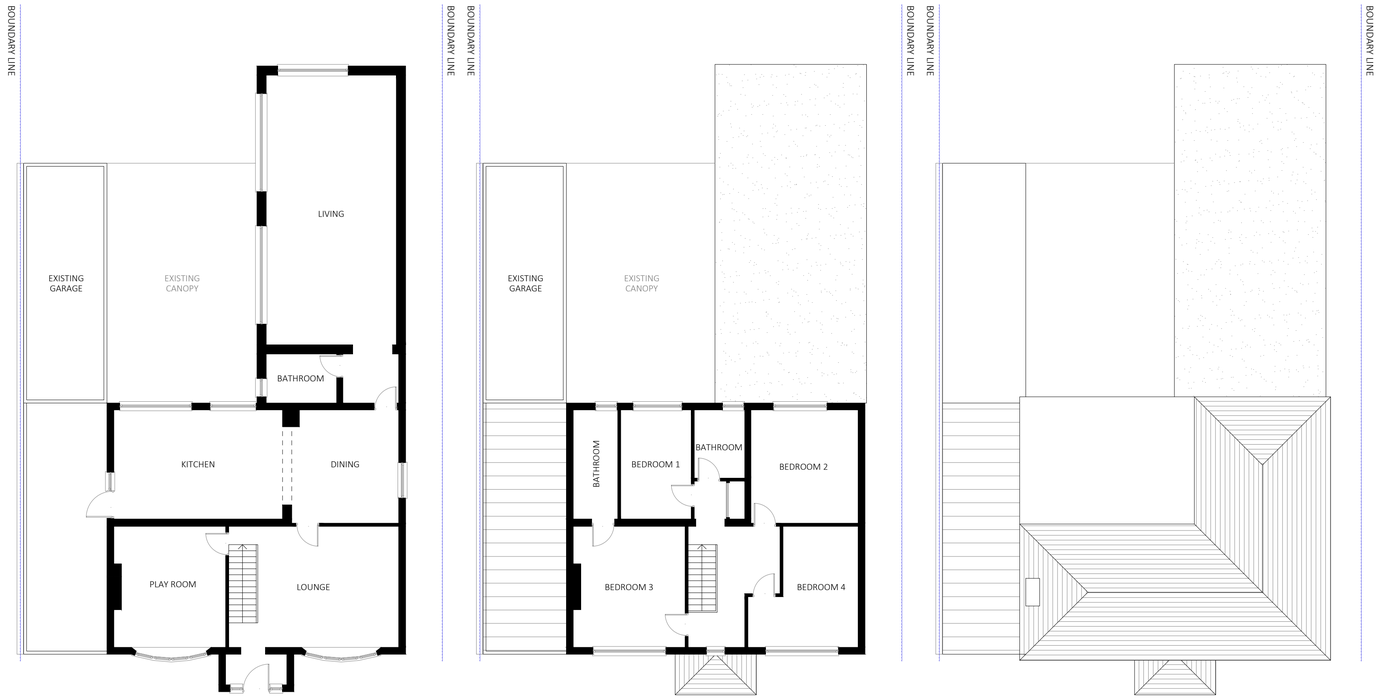

EXISTING PLAN - GROUND FLOOR
(SCALE 1:100)

EXISTING PLAN - FIRST FLOOR
(SCALE 1:100)

EXISTING PLAN - ROOF PLAN
(SCALE 1:100)

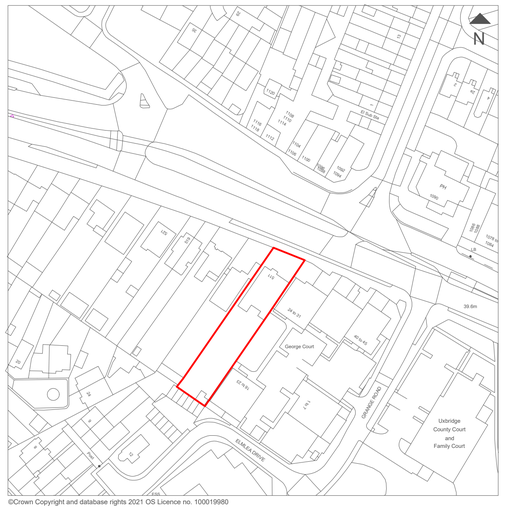

©Crown Copyright and database rights 2021 OS Licence no. 100019980

LOCATION PLAN
(SCALE 1:1250)

EXISTING SITE PLAN
(SCALE 1:500)

EXISTING ELEVATION - FRONT
(SCALE 1:100)

EXISTING ELEVATION - SIDE I
(SCALE 1:100)

EXISTING ELEVATION - REAR
(SCALE 1:100)

EXISTING ELEVATION - SIDE II
(SCALE 1:100)

NOT APPROVED FOR CONSTRUCTION

All measurements to be checked on site and not scaled from this drawing.
Any discrepencies to be reported to The White House Design LTD.
Party wall (etc) act 1997 to be agreed with adjoining neighbours prior to commencing.
All works to the satisfaction of local authority inspector.
No deviation from these drawing what so ever,
unless agreed in writing with The White House Design LTD.

DESCRIPTION
EXISTING PLANS & ELEVATIONS

THE WHITE HOUSE DESIGN LTD
ARCHITECTURAL CONSULTANTS
& STRUCTURAL ENGINEERS
7 PROGRESS BUSINESS CENTRE
WHITTLE PARKWAY SLOUGH BERKSHIRE SL1 6DQ
TEL: 01628 660 444

SITE ADDRESS:
511 UXBRIDGE ROAD
HAYES
UB4 8HN

REVISIONS		
DATE: 22-10-2025	**DRAWN BY:** KKC	
SCALE: 1:100, 1:500, 1:1250 @ A1	**CHECKED BY:**	
DRAWING TITLE: PLANNING	**DRAWING NUMBER:** KKC/511/2025/A	