All Dimensions subject to verification on site.
Do Not Scale From Paper Drawings.
(If in doubt refer to the Architect)

Eznat - architecture | development
One Business Village, Emily Street, Hull
HU9 1ND

CLIENT CO.	...	DRAWING NO.	378.01.05
CLIENT ADDRESS.	...	LAYOUT TITLE.	Proposed Ground Floor Plan
		REVISION	B
PROJECT NAME.	62 Hillingdon Hill	SCALE.	1:50 @ A3

SCALE 1:50 — 0 — 1500 — 3000 — 4500mm

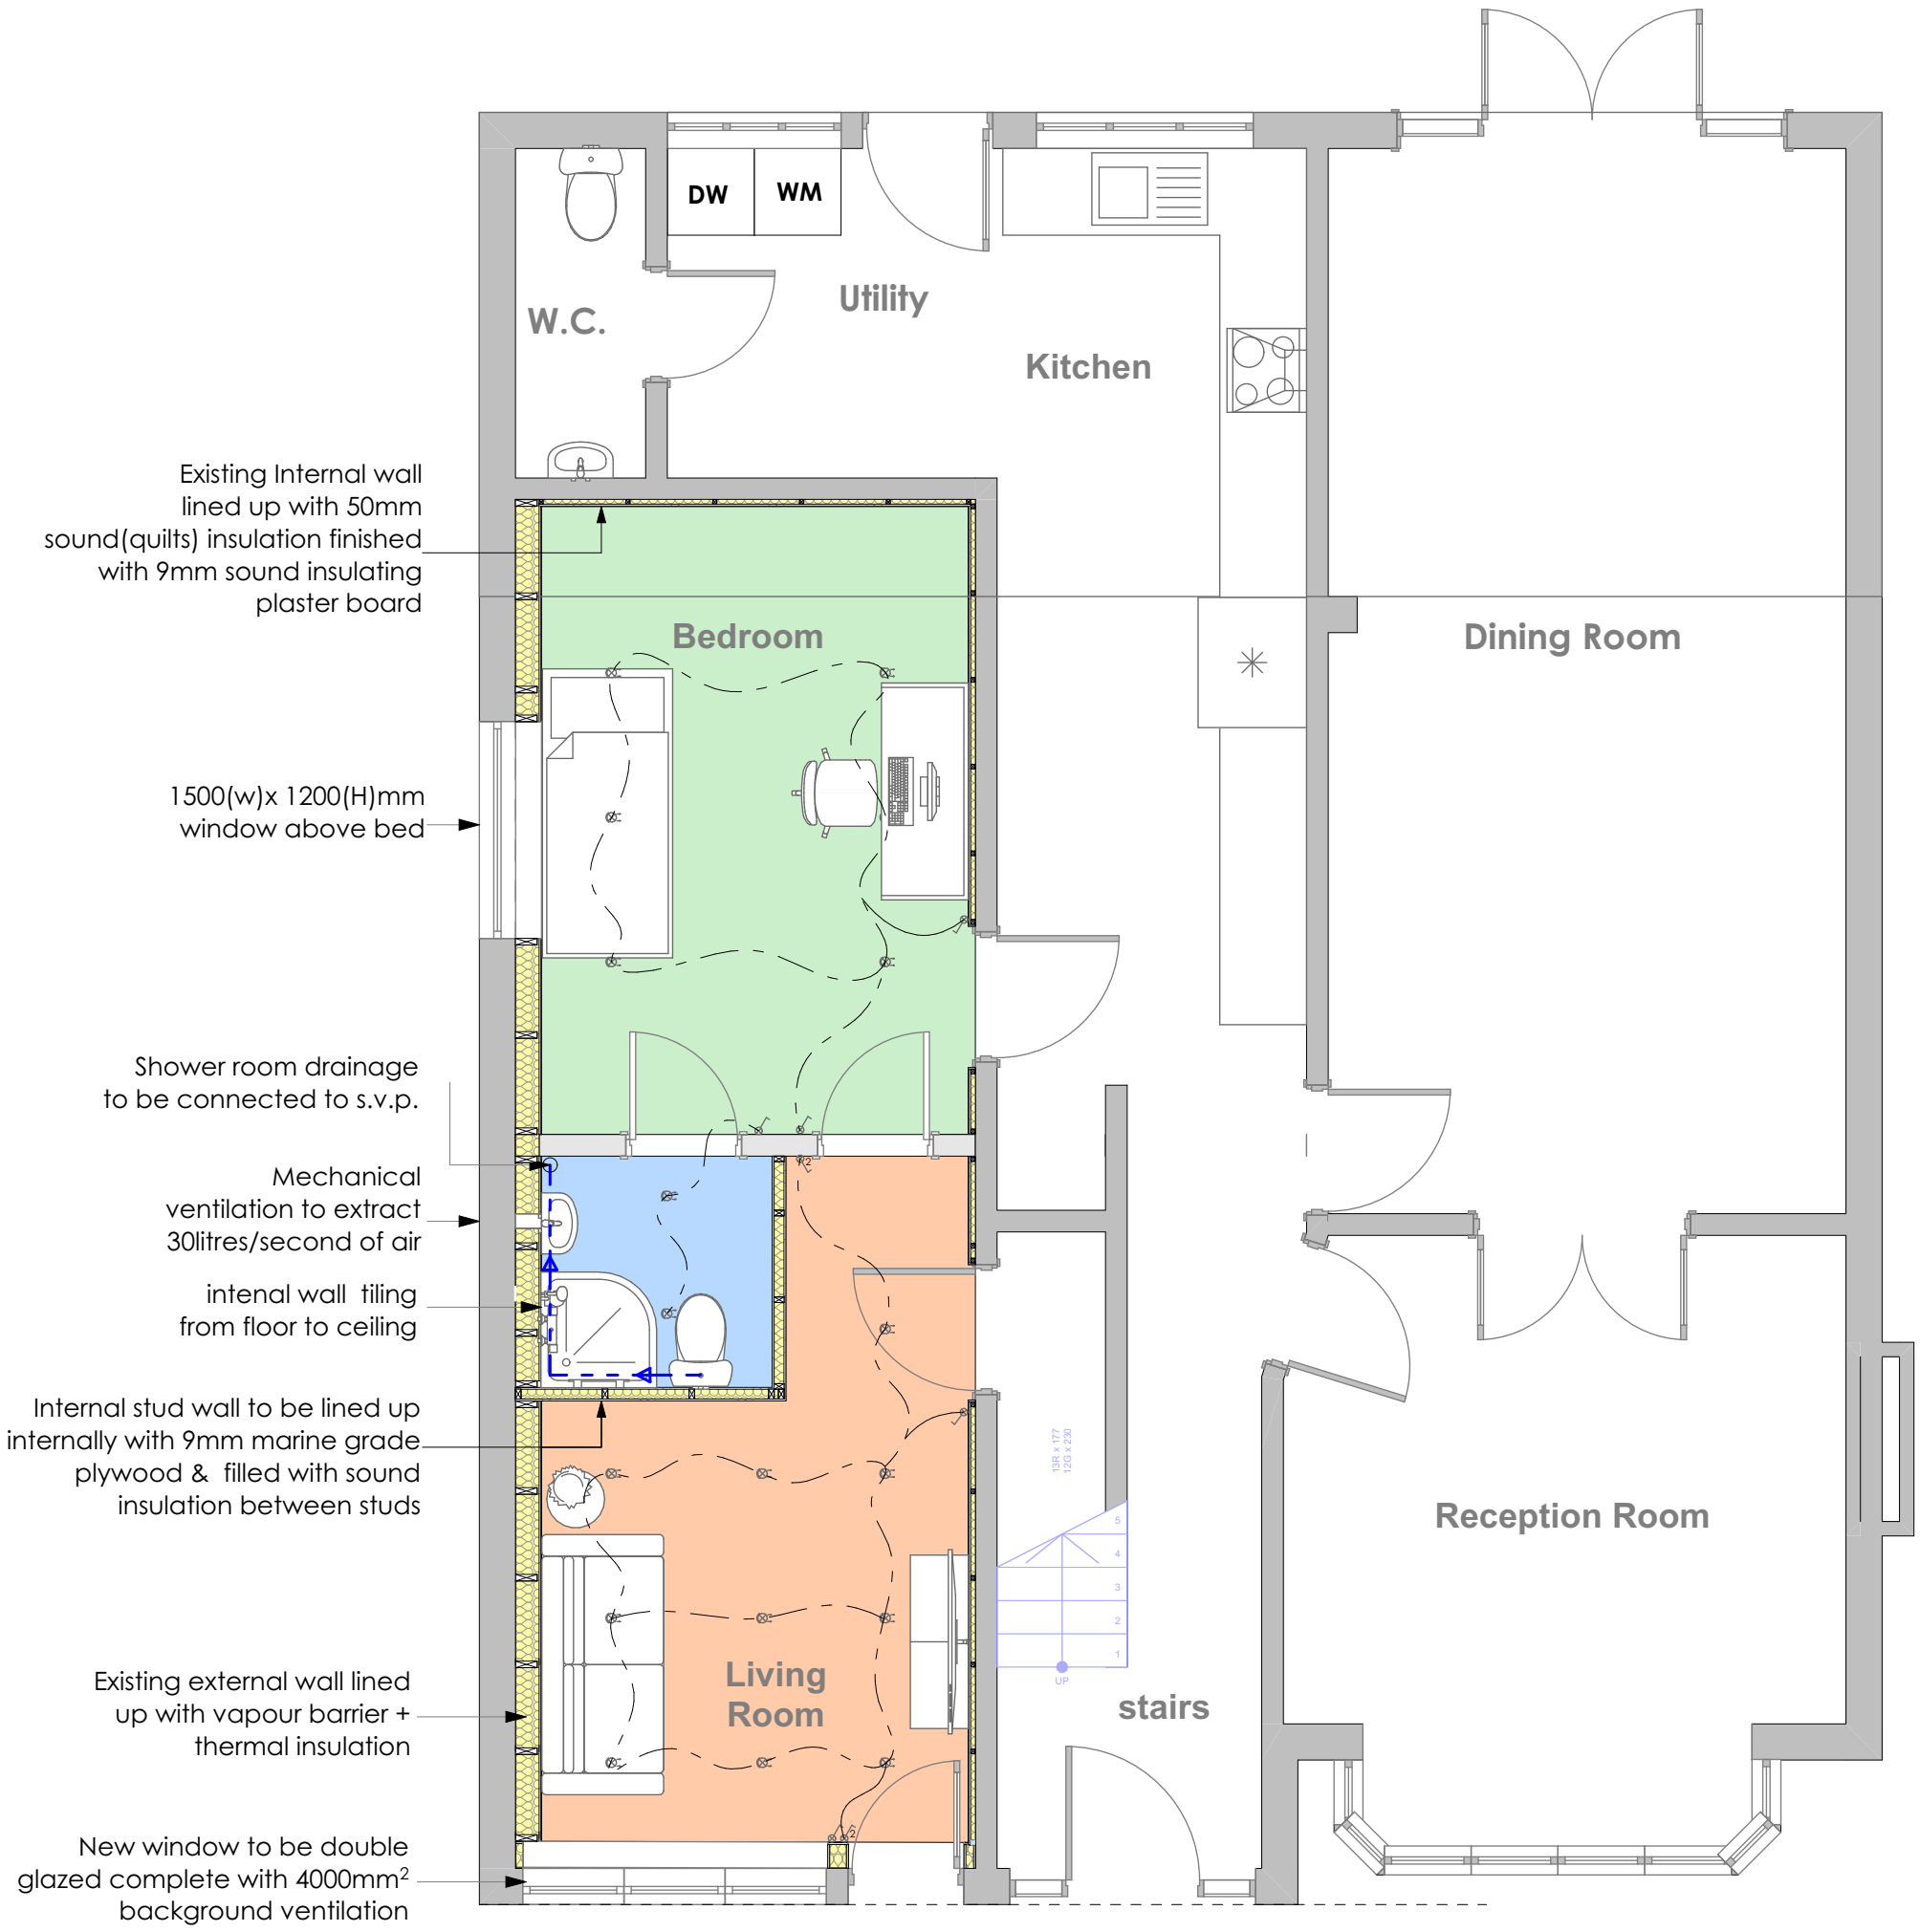

1 Proposed Ground Floor Plan 1:50

Rev	Change	Date
A		16/07/2025
B	B	20/05/2026

RIBA Chartered Practice

62 Hillingdon Hill - 378.01.05 - Proposed Ground Floor Plan

Subject to Planning / Building Control Approval