
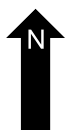
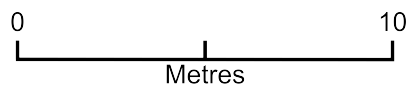


53 High Street - Plan

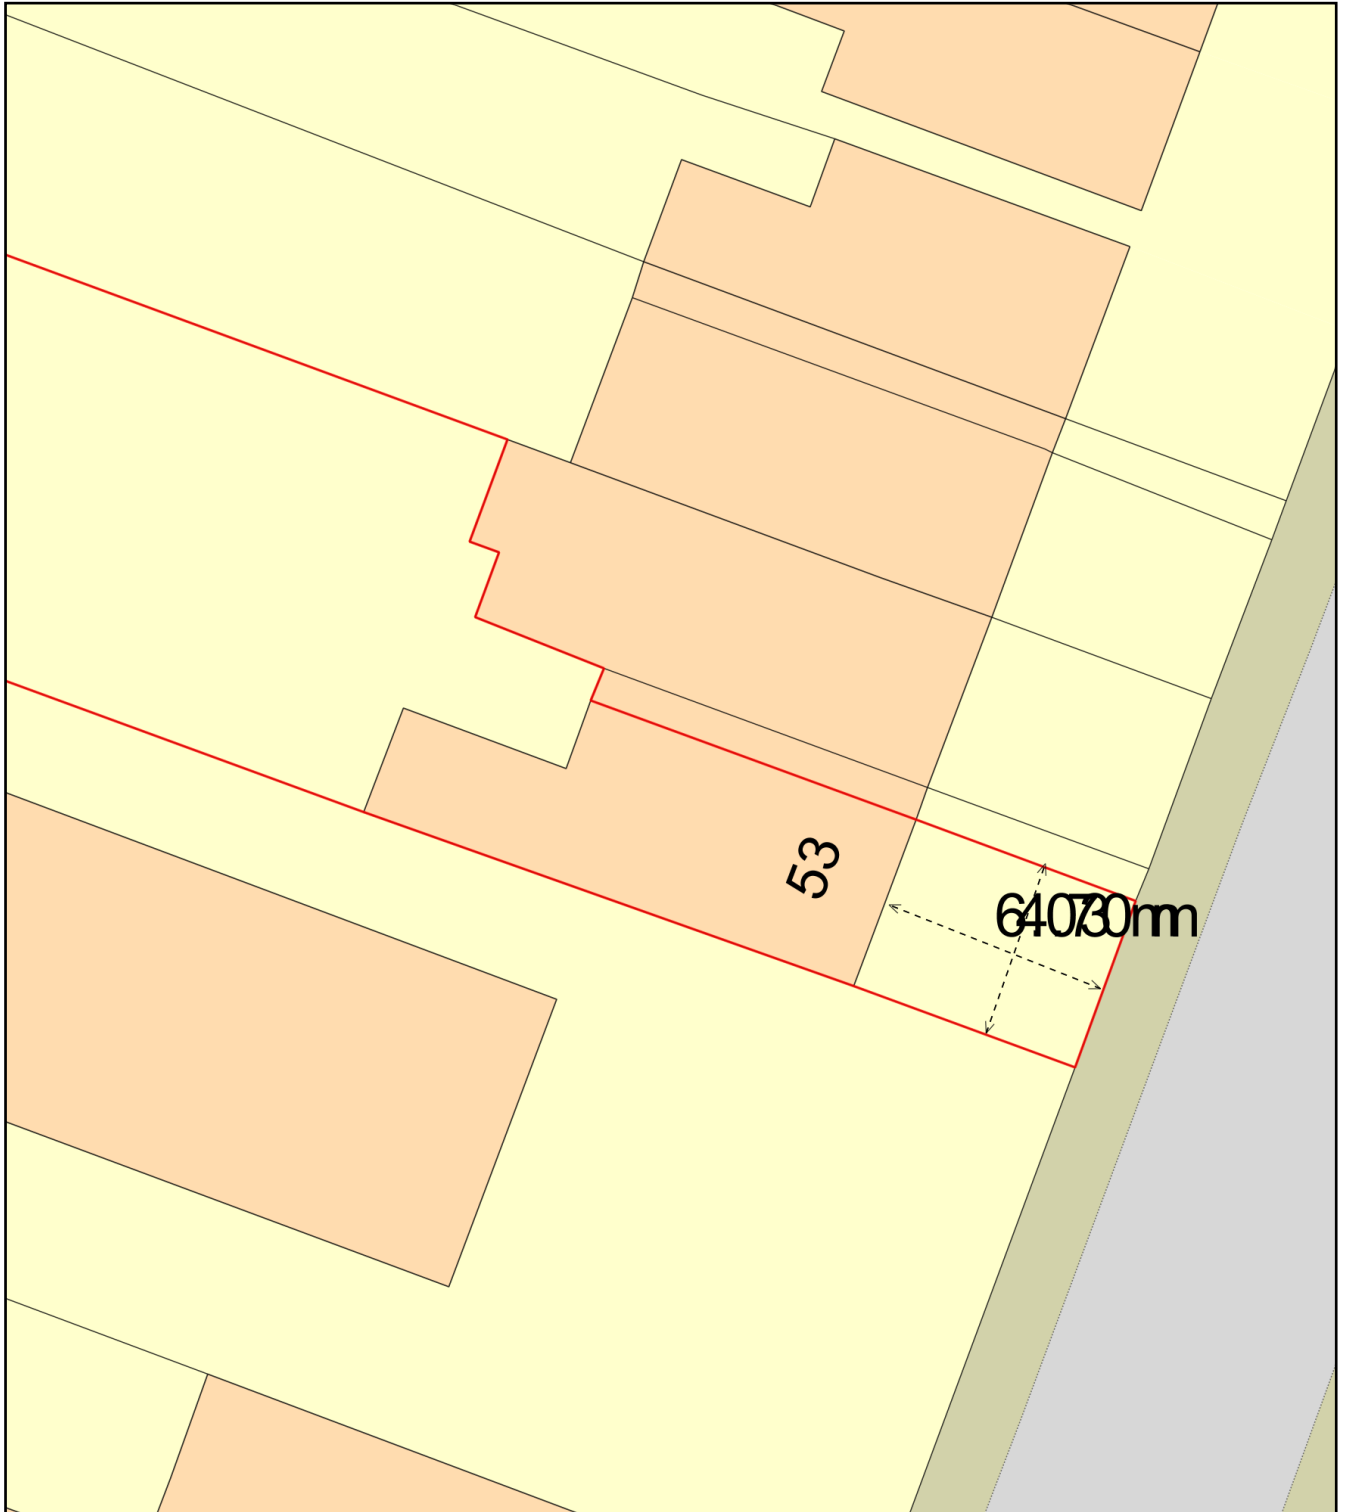

Plan Produced for: Sophie Morris

Date Produced: 28 Jun 2026

Plan Reference Number: TQRQM26179102611850

Scale: 1:200 @ A4