


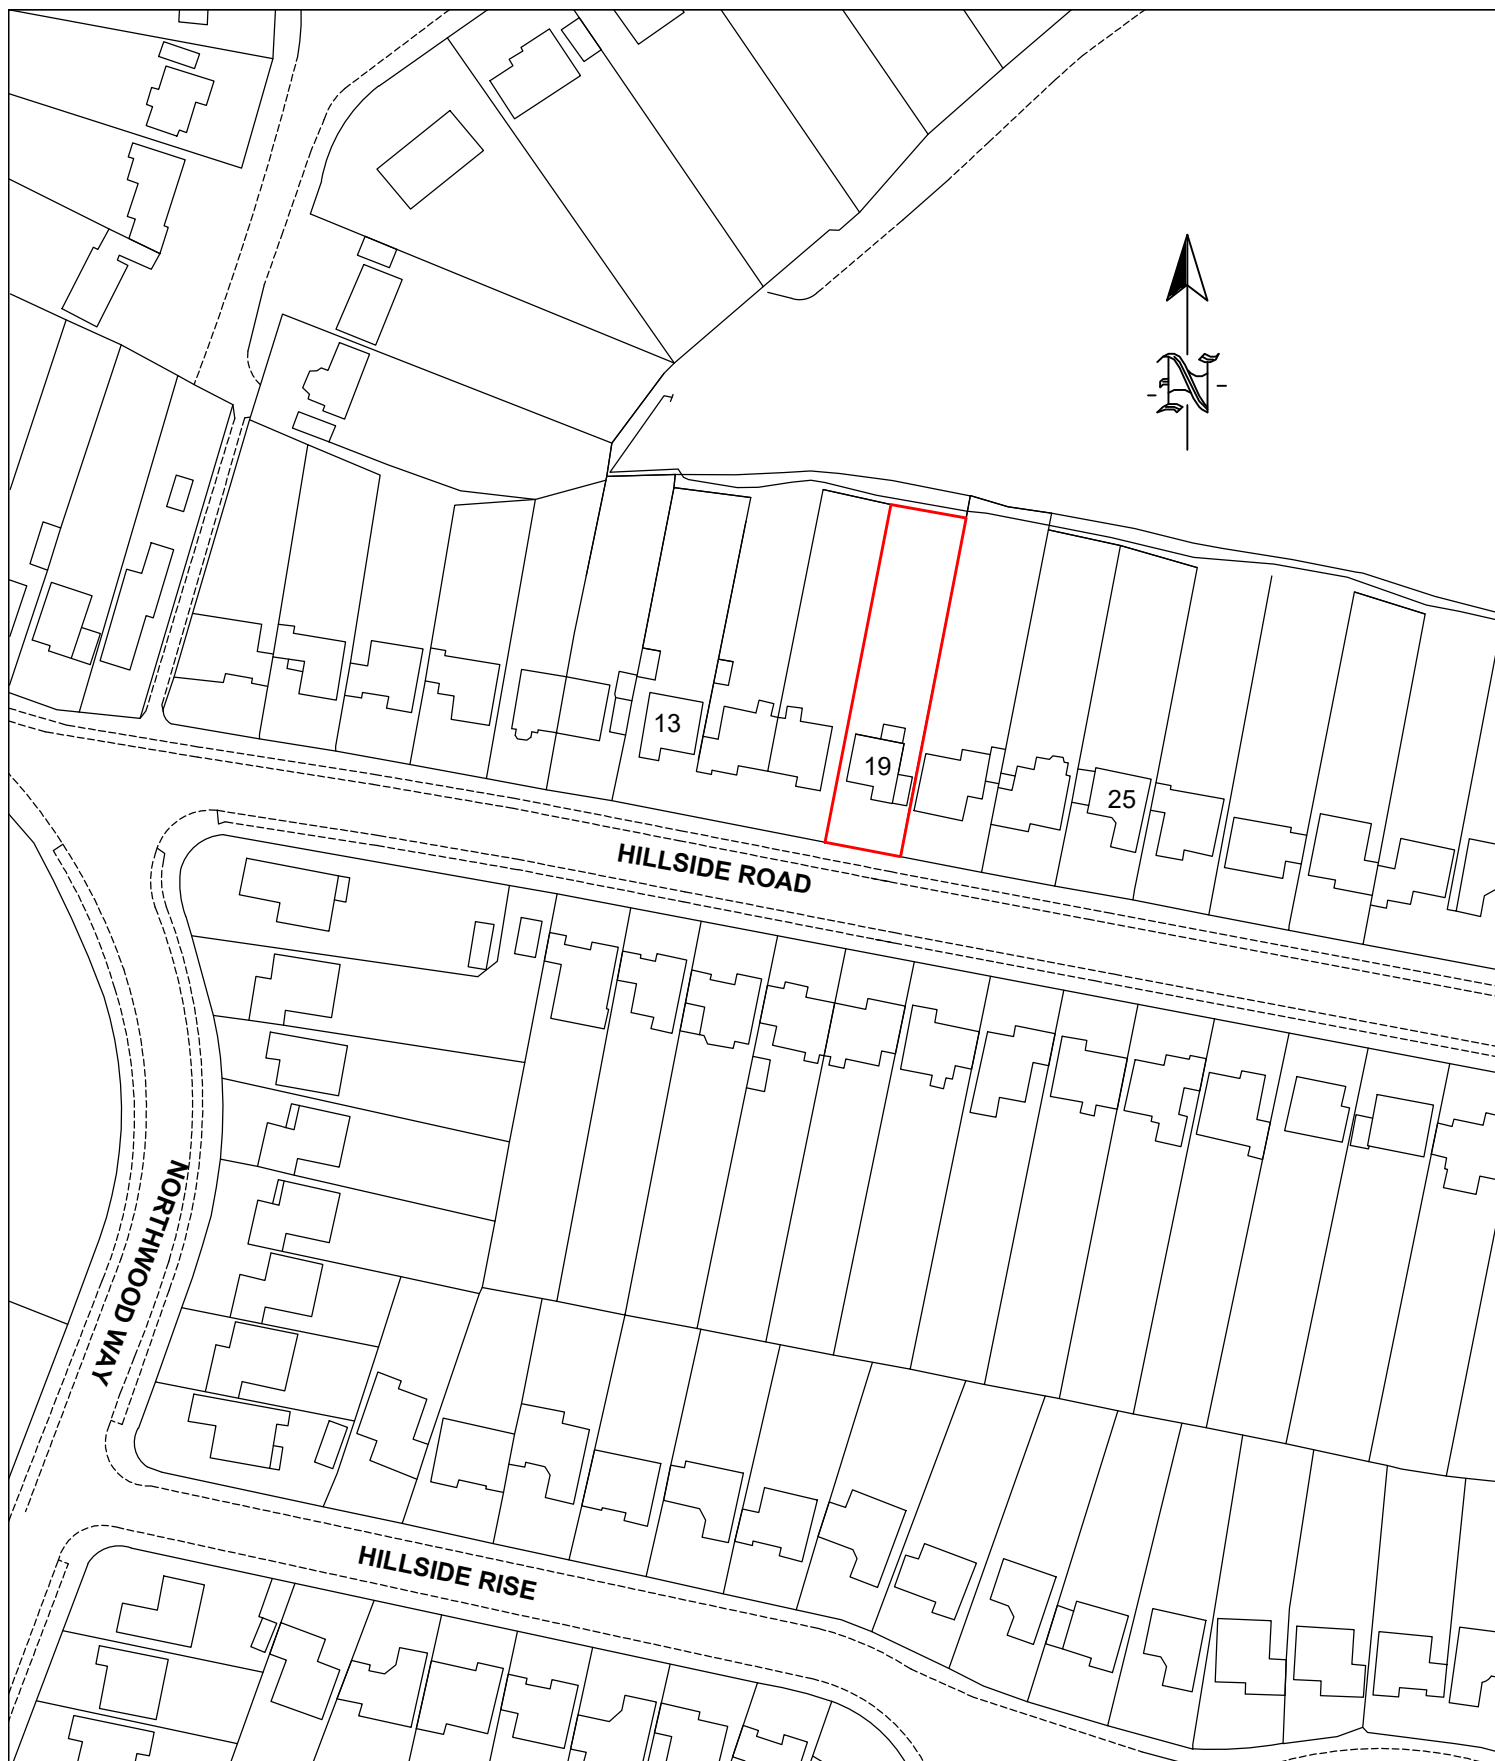

LOCATION PLAN

ADDRESS

**19 HILLSIDE ROAD,
NORTHWOOD
HA6 1PY**

SCALE 1:1250