

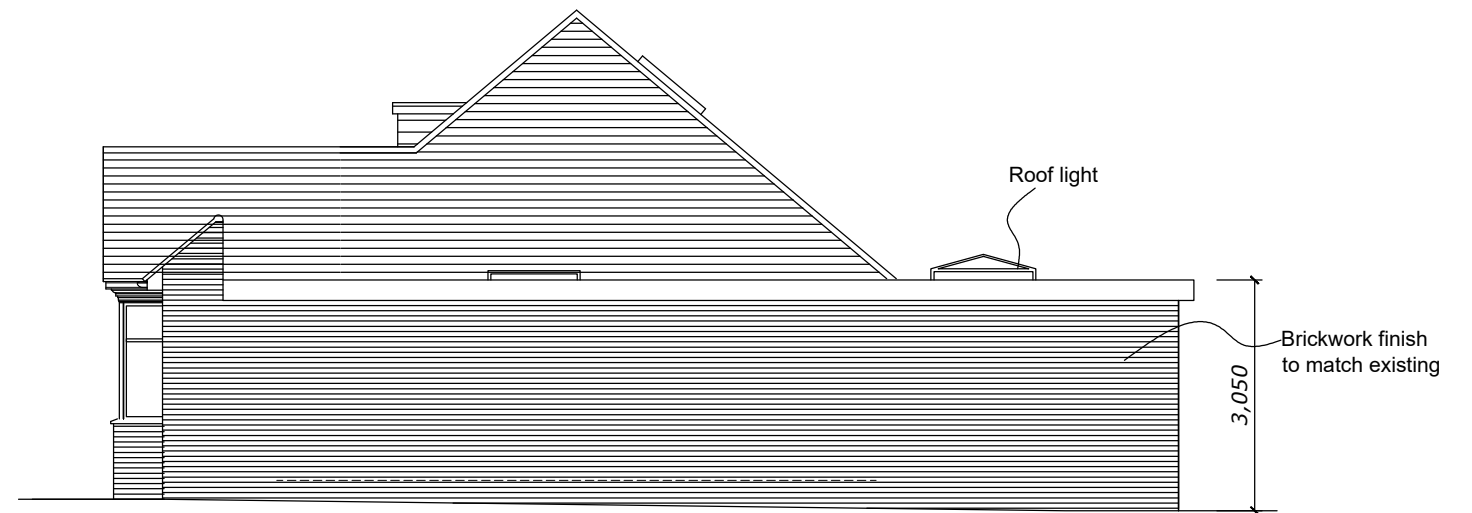
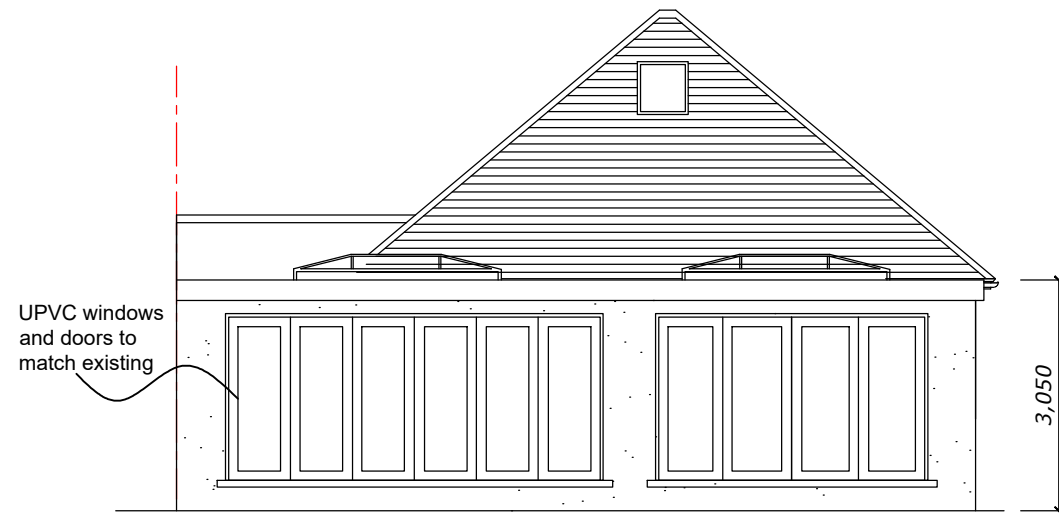


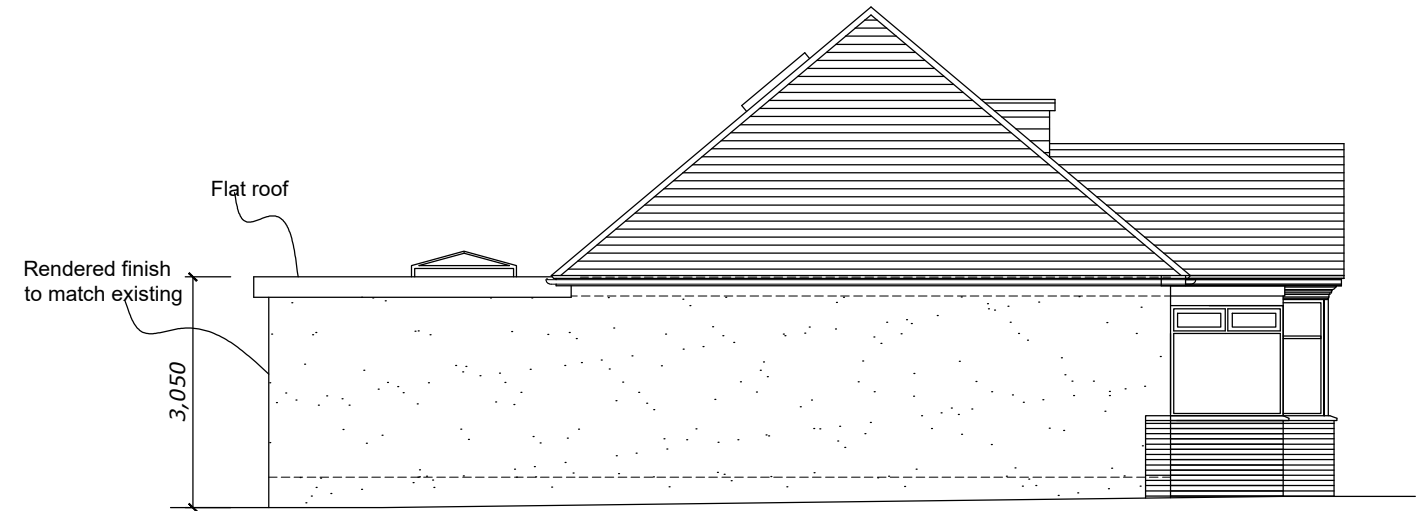

PROPOSED
ELEVATIONS

19 HILLSIDE ROAD, NORTHWOOD
HA6 1PY

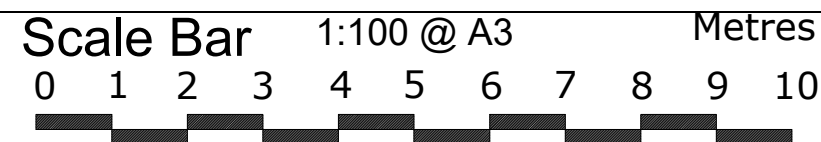

THE GILLETT MACLEOD PARTNERSHIP
Chartered Architects & Town Planning Consultants
1 High Road Old Eastcote Pinner Middlesex HA5 2EW tel. 0208 868 1333

Drg. No. 20/3360/5
Scale 1:100@A3
Date 12/09/20
Drawn by AK

REVISION	
(C)	drawn