
N

Front

Rear

This window to be 1000 x 1000 with one casement

Reuse 2 x existing Velux roof windows to give additional light and ventilation to the lounge. Exact locations to be agreed prior to installation.

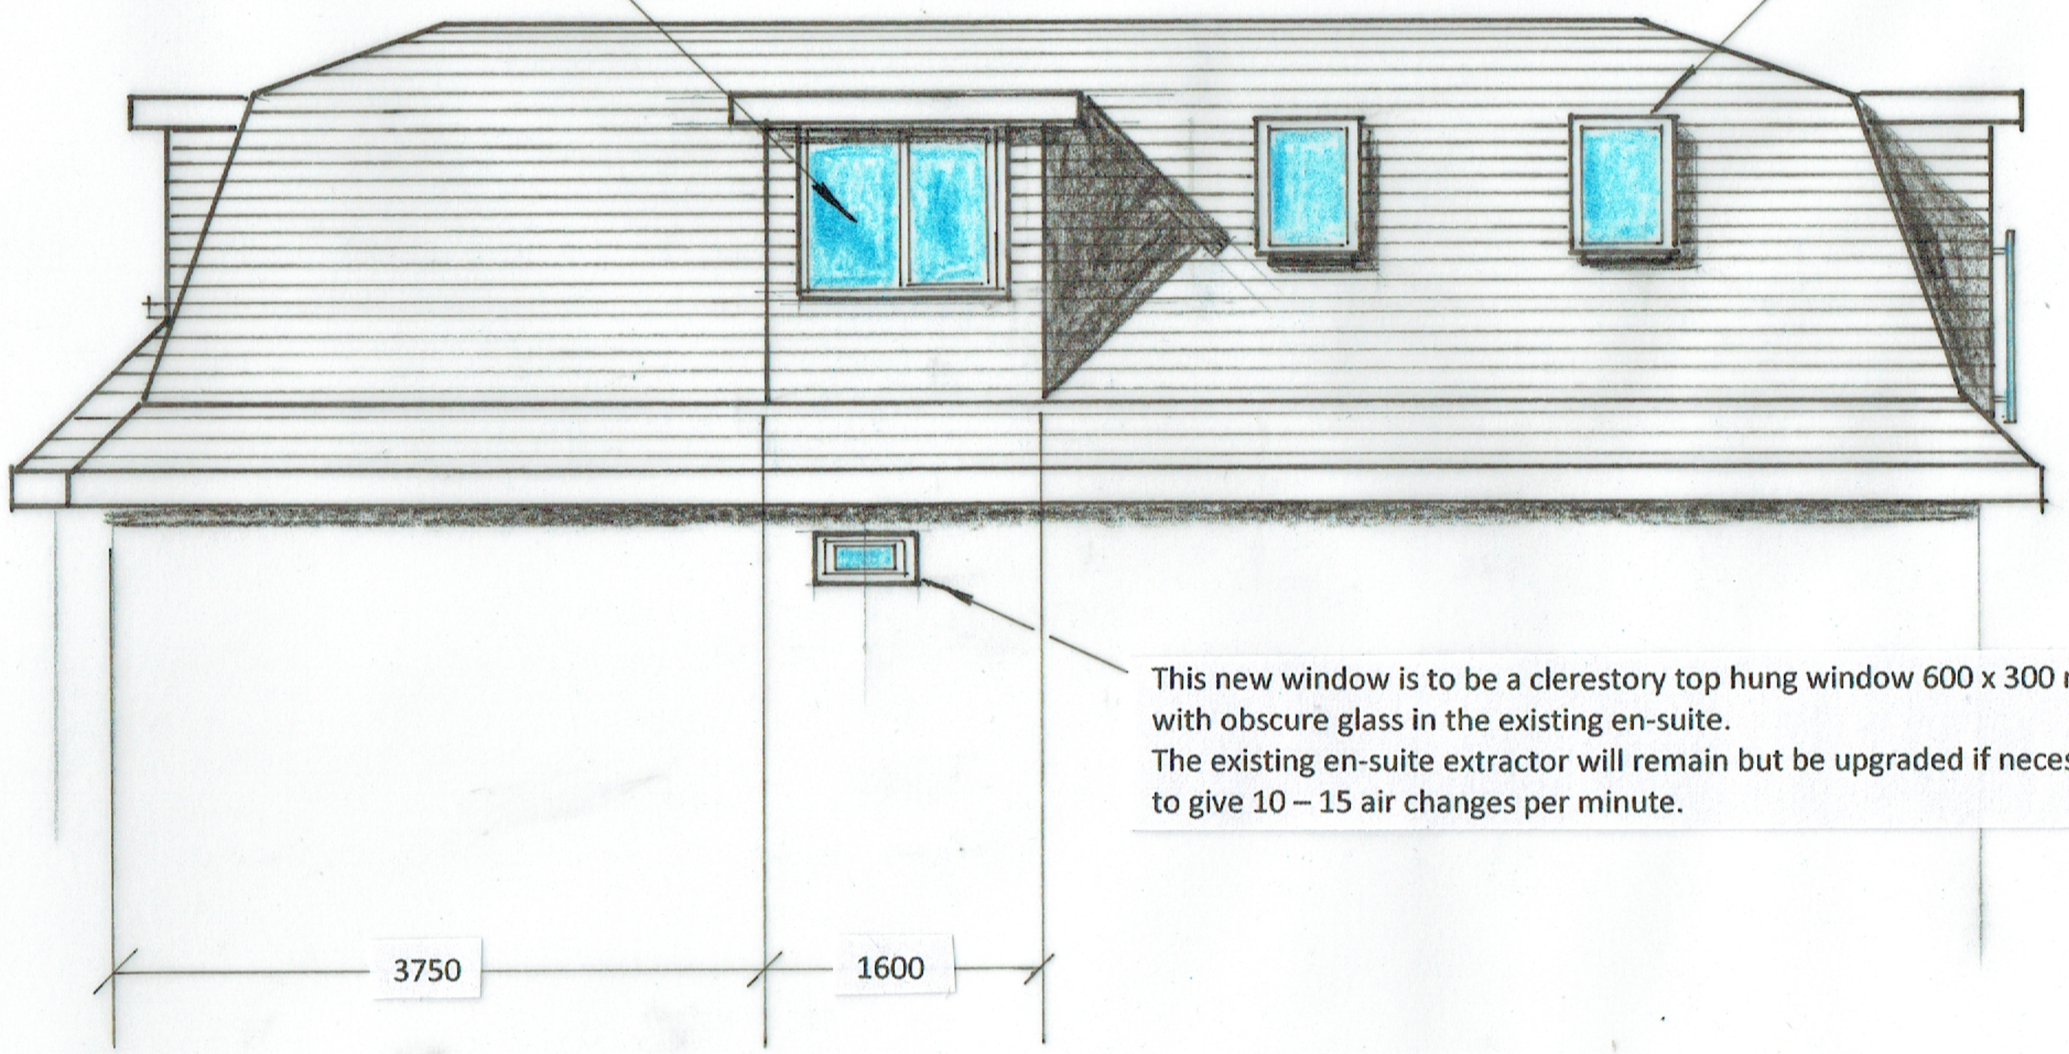

This new window is to be a clerestory top hung window 600 x 300 mm with obscure glass in the existing en-suite.
The existing en-suite extractor will remain but be upgraded if necessary to give 10 – 15 air changes per minute.

All dimensions are in mm and to be the same dimensions for height to all elements as shown in other drawings.

NOTES:

Rev B – Sep '26 – Roof pitch reduced

All dimensions must be checked on site ~~and not scaled from this drawing.~~

Client: Mr. R. & Miss. Sewell. 26 Broadwood Avenue, Ruislip, HA4 7XR	Scale: 1:50 @ A3.	Drawing Title: Proposed Side (east) Elevation	
Job Title: Proposed Loft Conversion from Pitched To Dutch Barn Style.	Drawn by	Drg No.: 2026 – 05 – 103	Rev: B
	Date		

A PRODUCT OF THE UNO RANGE – ARCHITECT CAT. No. 7313

420x297mm A3