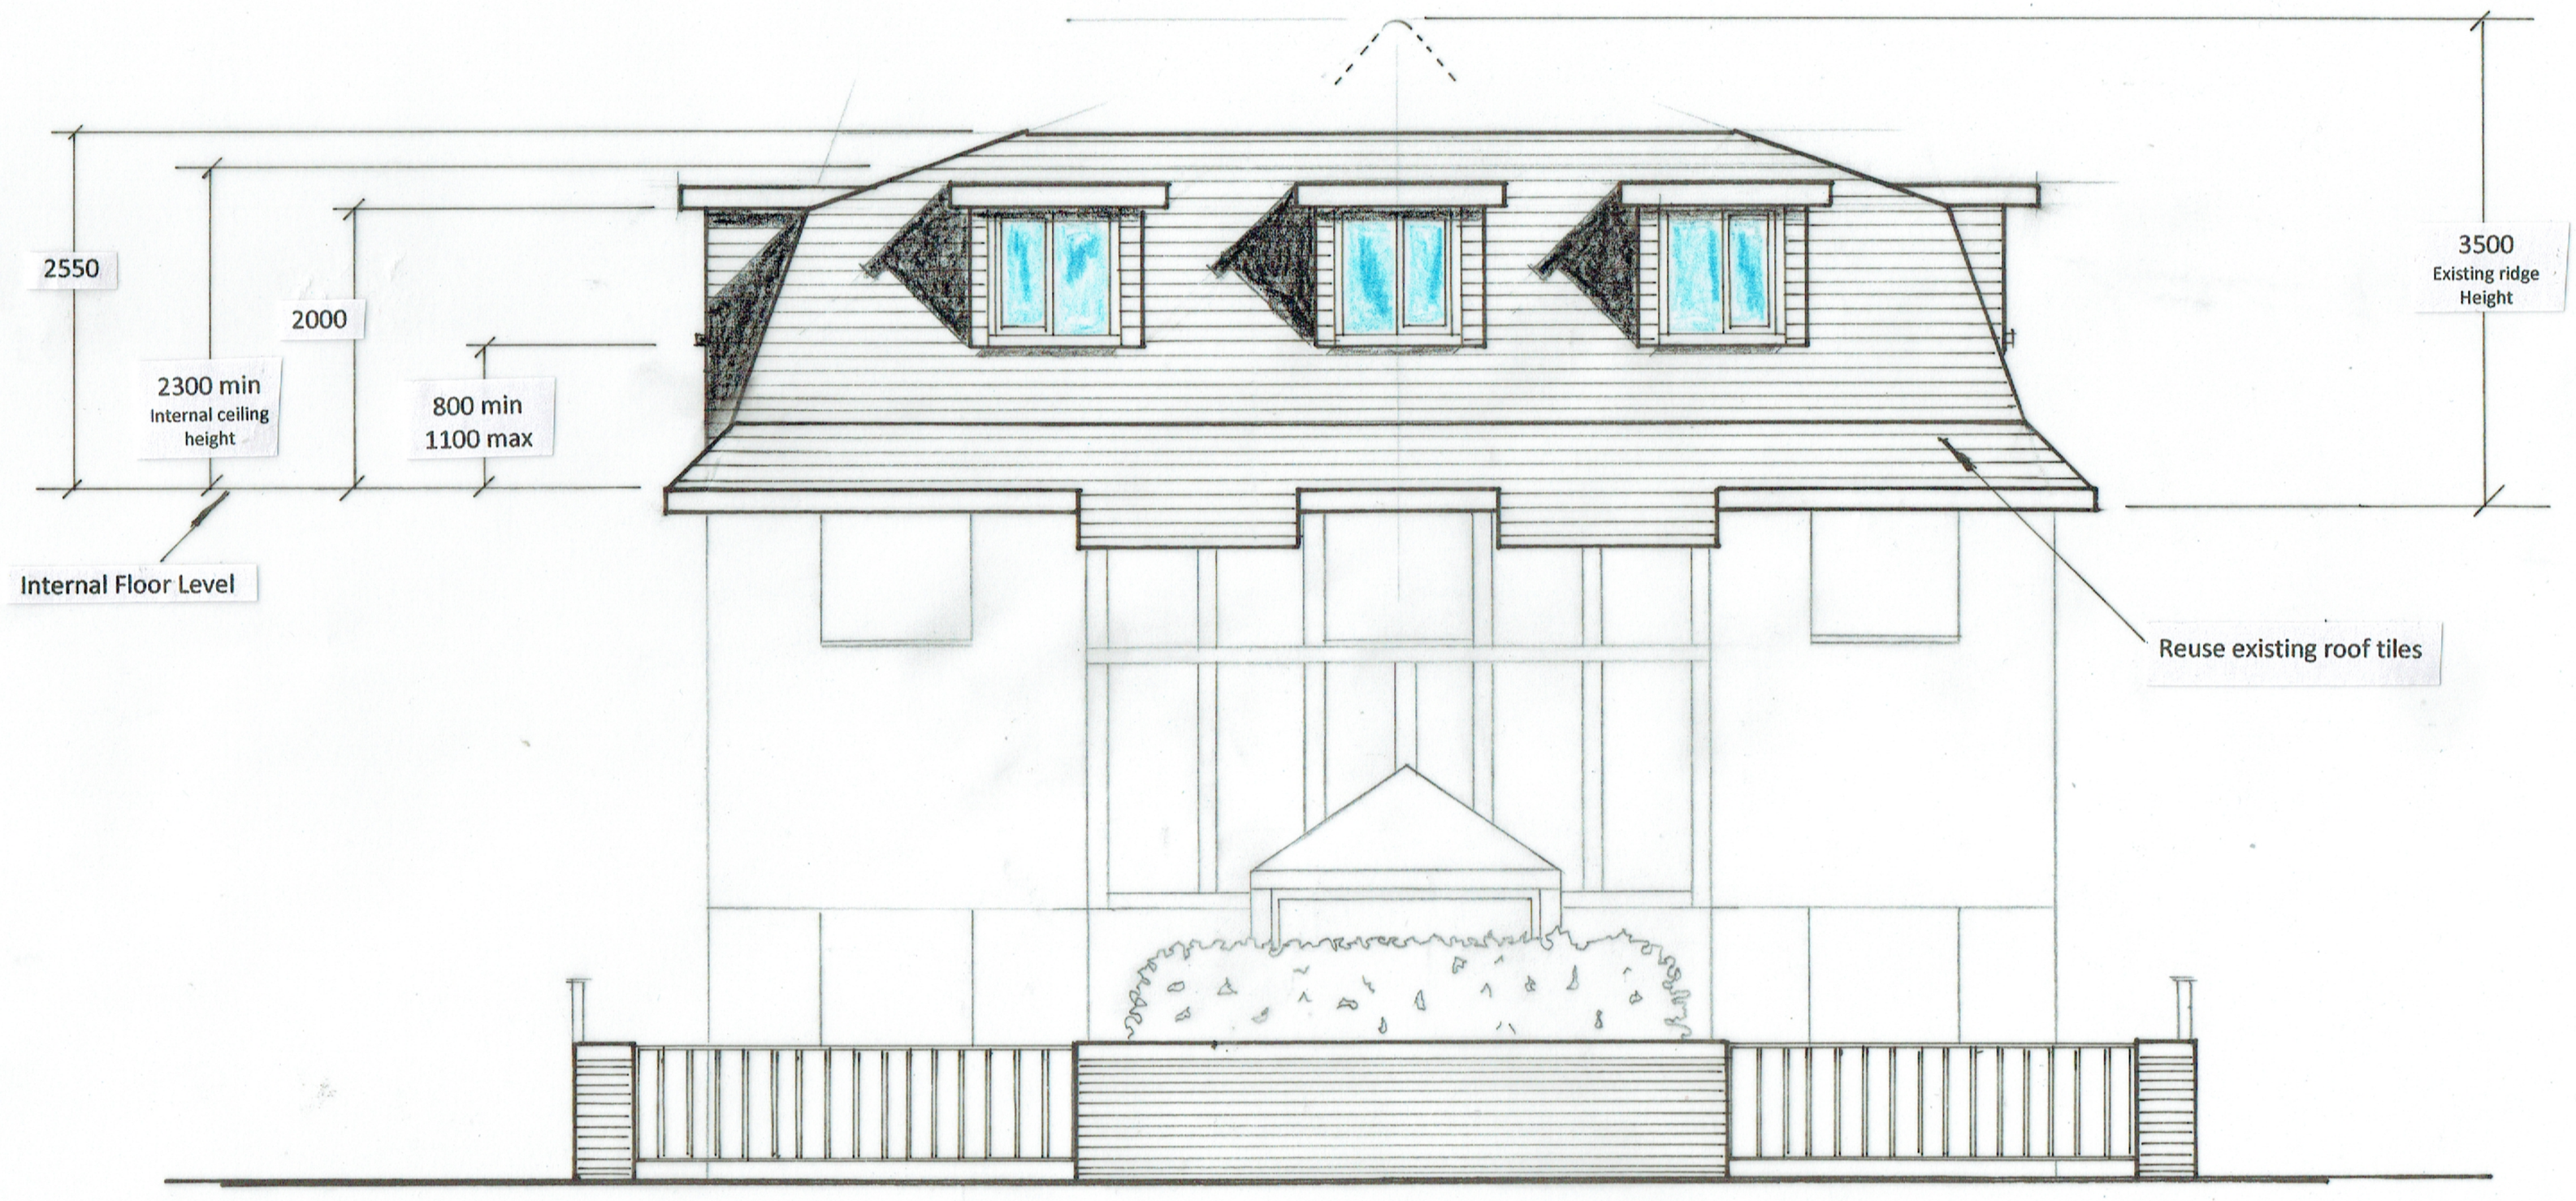


Rev B – Sep '26 – Roof pitch reduced

NOTES:

All dimensions in mm.

All dimensions must be checked on site ~~and not scaled from this drawing~~.

Client: Mr. R. & Miss. Sewell. 26 Broadwood Avenue, Ruislip, HA4 7XR

Job Title: Proposed Loft Conversion from Pitched To Dutch Barn Style.

Scale: 1:50 @ A3.

Drawn by:

Date:

Drawing Title: Proposed Front (south) Elevation

Drg No.: 2026 – 05 – 104

Rev: B

A PRODUCT OF THE UNO RANGE – ARCHITECT CAT. No. 7313

420x297mm A3