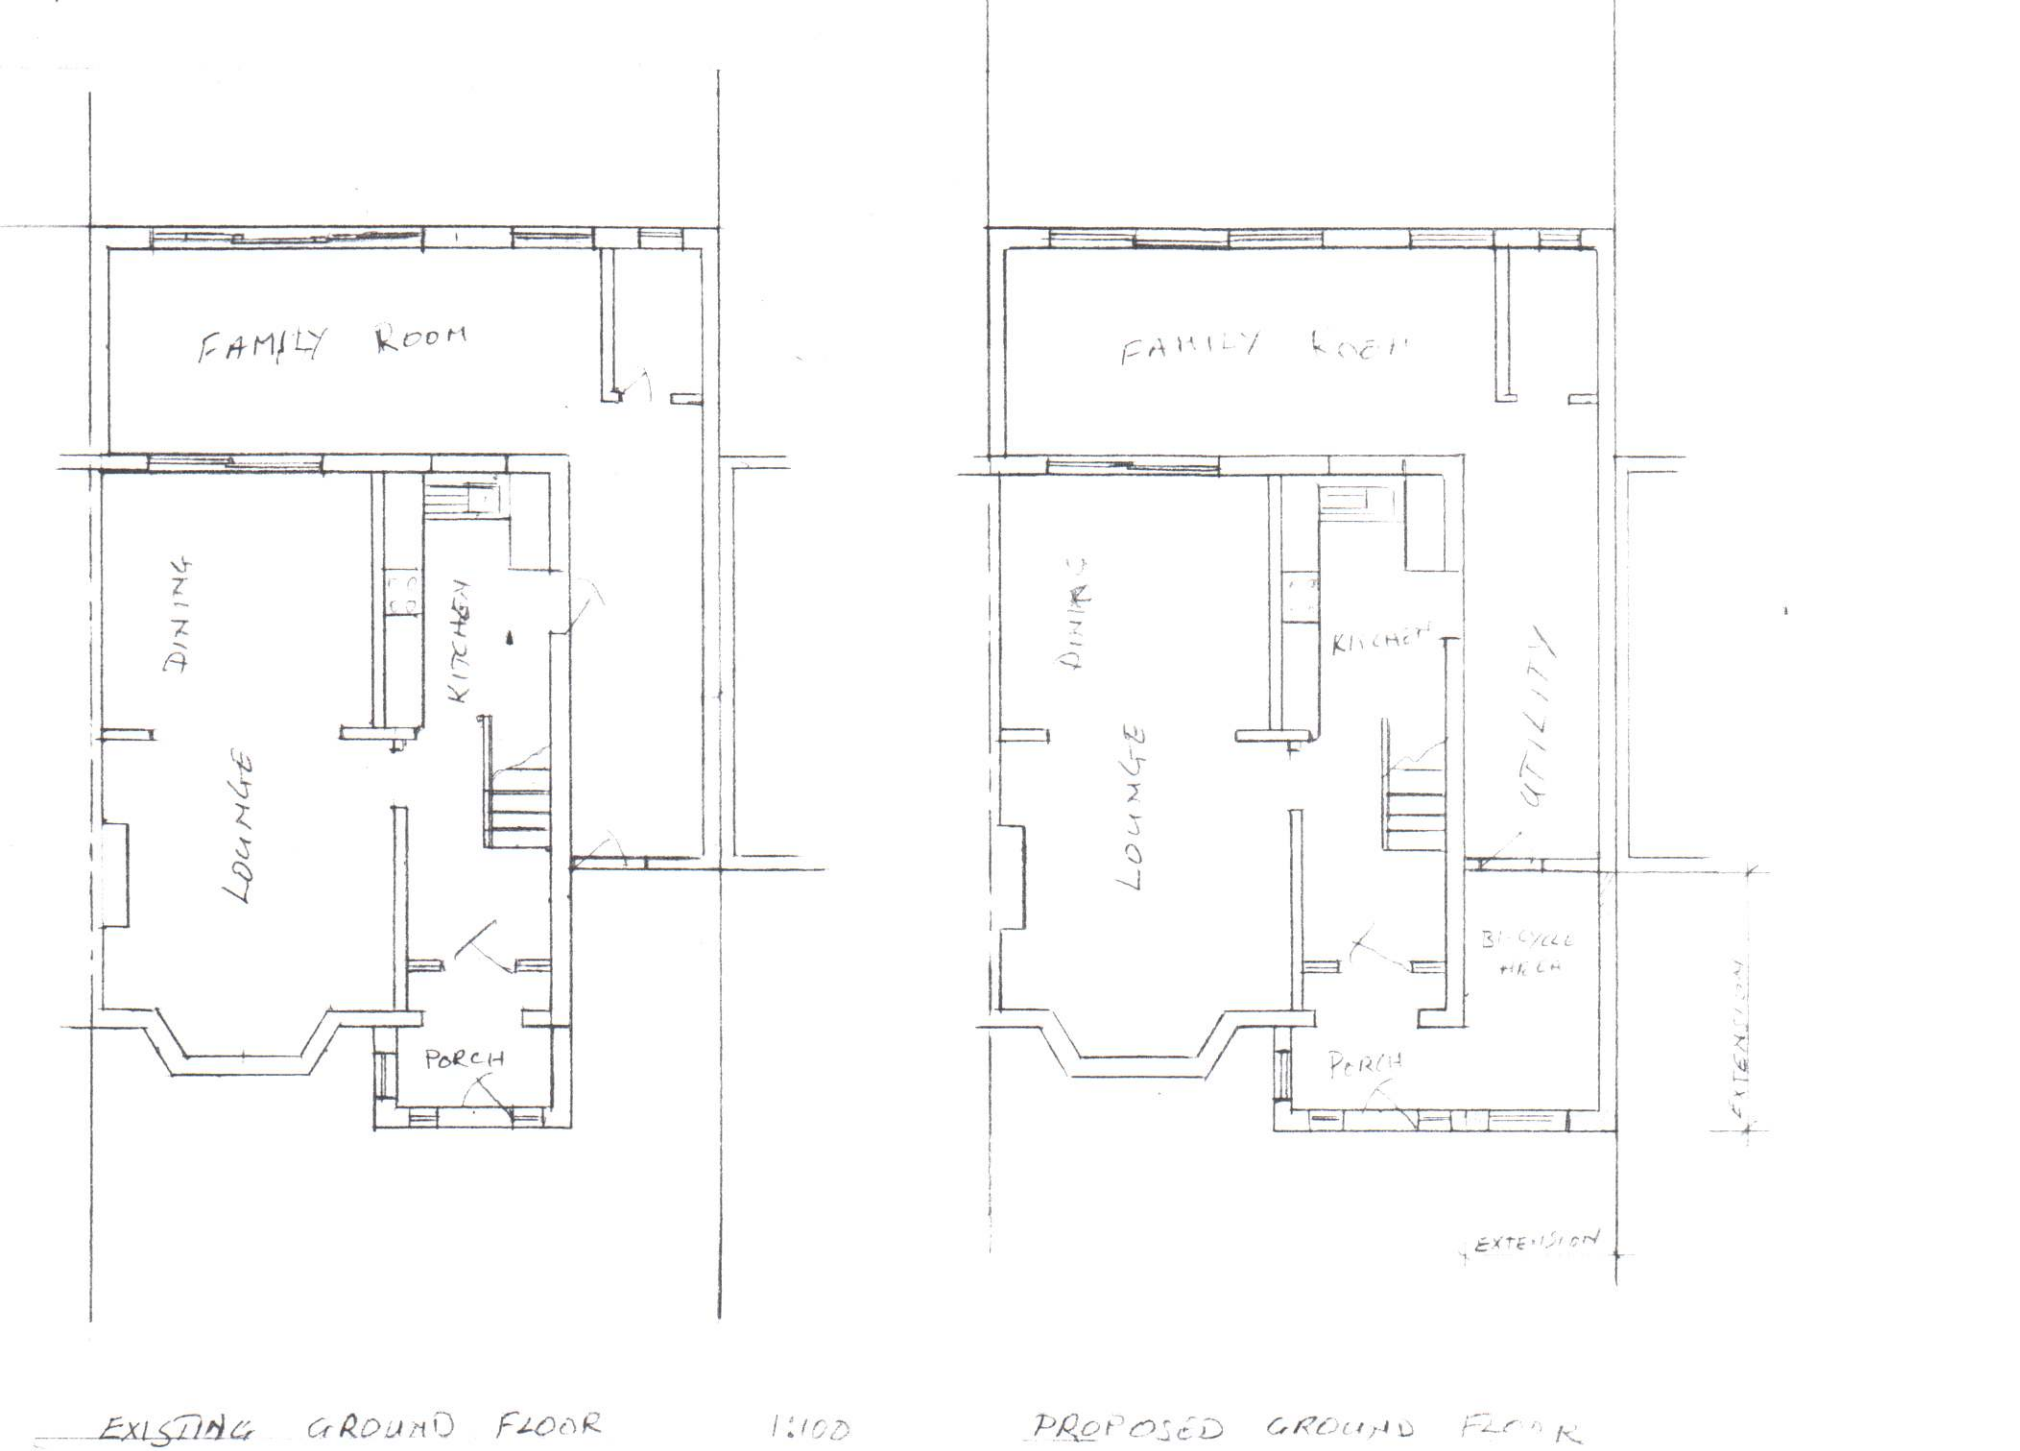
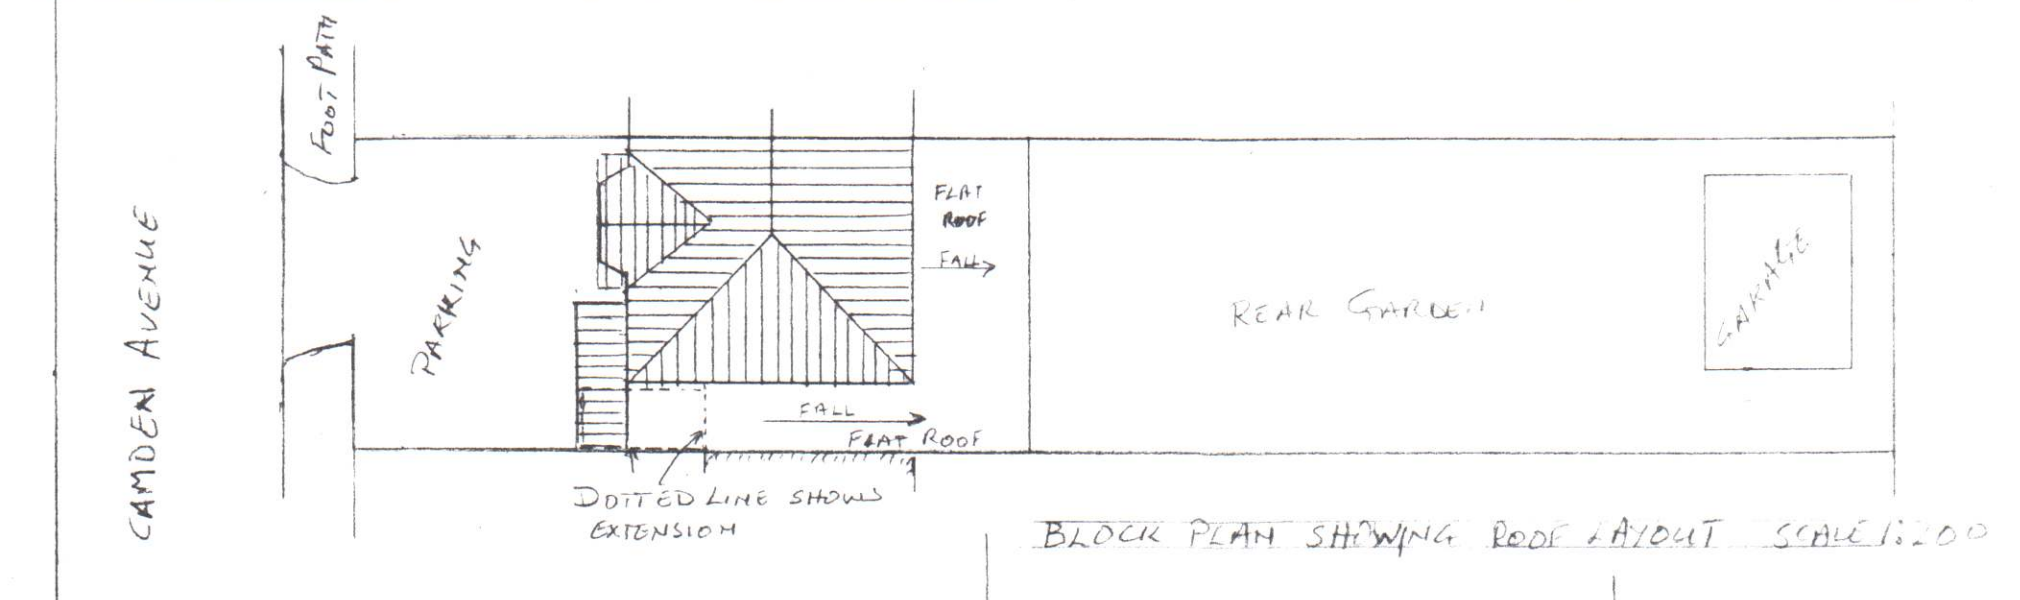
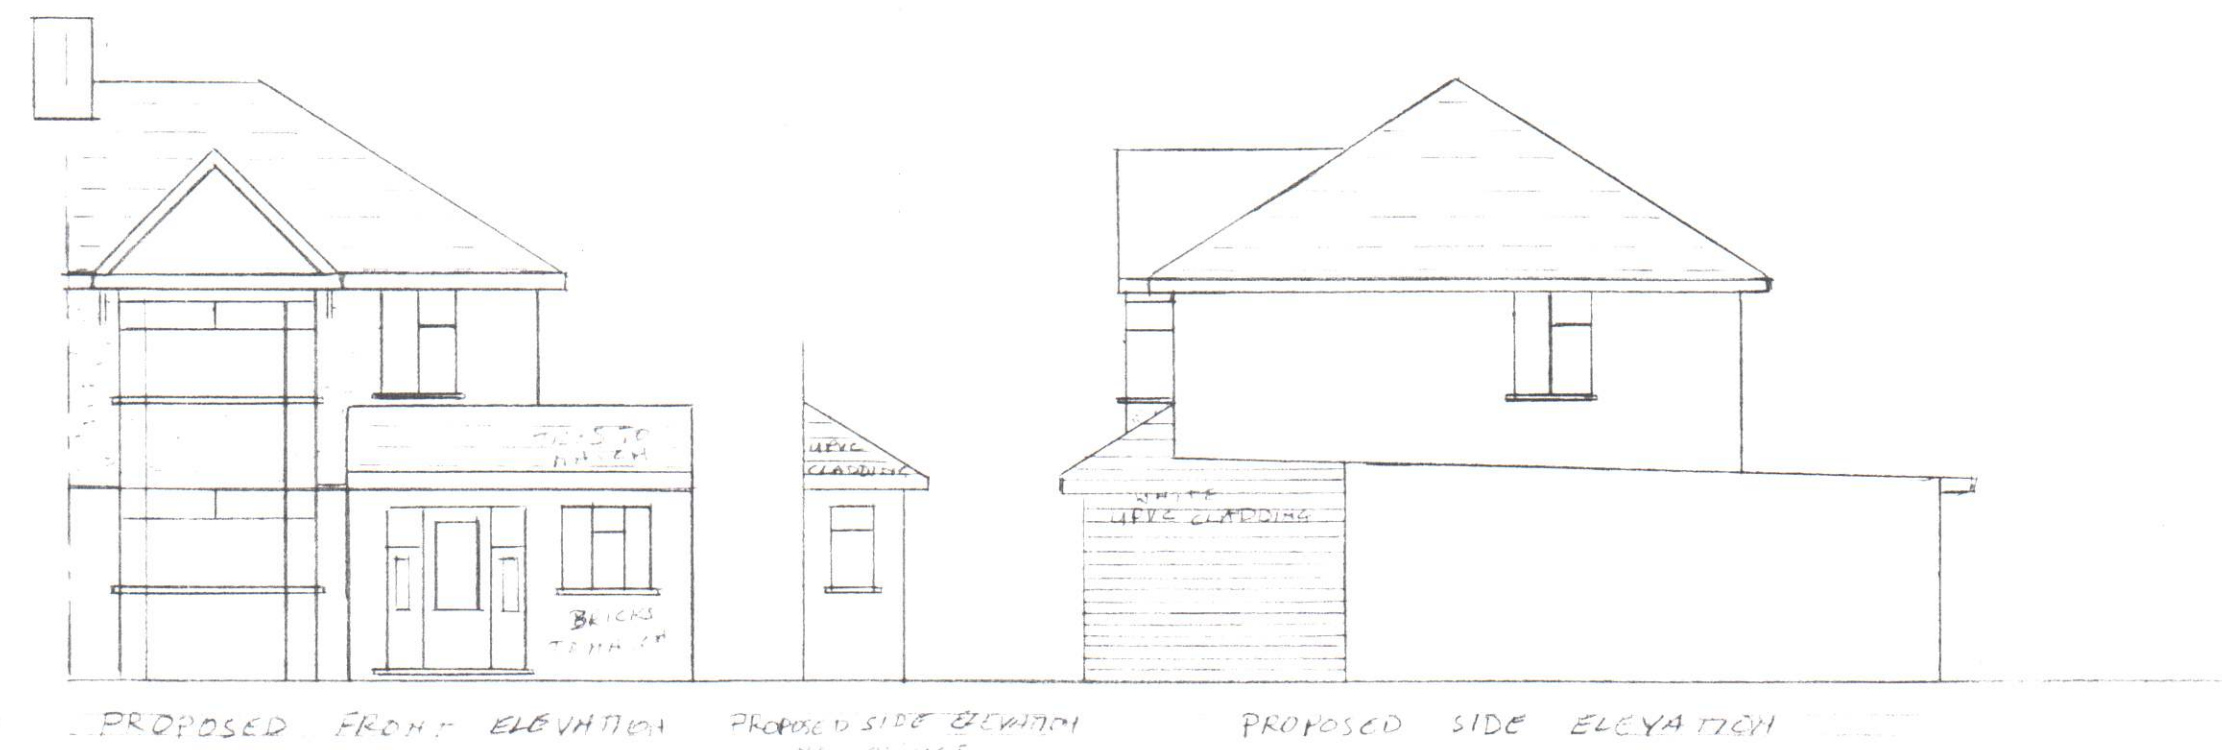


PROPOSED SINGLE STOREY FRONT SIDE
EXTENSION (RETROSPECTIVE) AT
42 CAMDEN AVENUE - MAYBE MIDDX UB+OBW
SCALE: 1:100, 1:200
DATE: MARCH 2014
DRAWING NO: PARMAR-14-1