

Arbol EuroConsulting Ltd.

1 Landford Close Rickmansworth WD3 1NG
Mobile: 07884426671

137 Ducks Hill Road Northwood HA6 2SQ
Tree Protection Plan

SCALE :
1:500 @ A3


DATE :
4/17/2018

MAP FILENAME :
101 159

Prior Technology Services Ltd Email: info@prior-technology.co.uk
Maps based on Ordnance Survey MasterMap or 1:25000 M16 scale data
with the permission of the Controller of HMSO. © Crown Copyright




The original of this drawing was produced in
colour - a monochrome copy should not be
relied upon

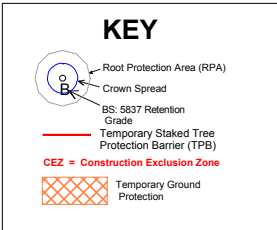

NOTES

1. The existing property is shaded in gray.
2. Trees T2, and T5 including an 11m length of H5, H3 (complete) and the southern-end section of H1 (next to the widened drive) have been removed to facilitate development and open up the garden. The oak T4 also removed to facilitate development.
3. The existing northern edge of the driveway running past T1 has been retained on plan to compare that with the (proposed) revised driveway layout. NB The RPA incursion (shaded green) is only 2.83%.
4. With the build complete the brick edge and paving adjacent to the Cycle Storage can be removed and planted up as a lawn area: an RPA gain for T1.
5. The existing driveway entrance to be used during the build. On completion drive to be removed and a sweet gum tree (or similar sized species) to be planted behind the Bin Store.
6. New tree planting area fenced-off as a CEZ: recommended mix of silver birch, hornbeam and yew (at least 8 trees).
7. New tree planting area for a silver birch (oak T4 replacement) fenced-off as a CEZ.

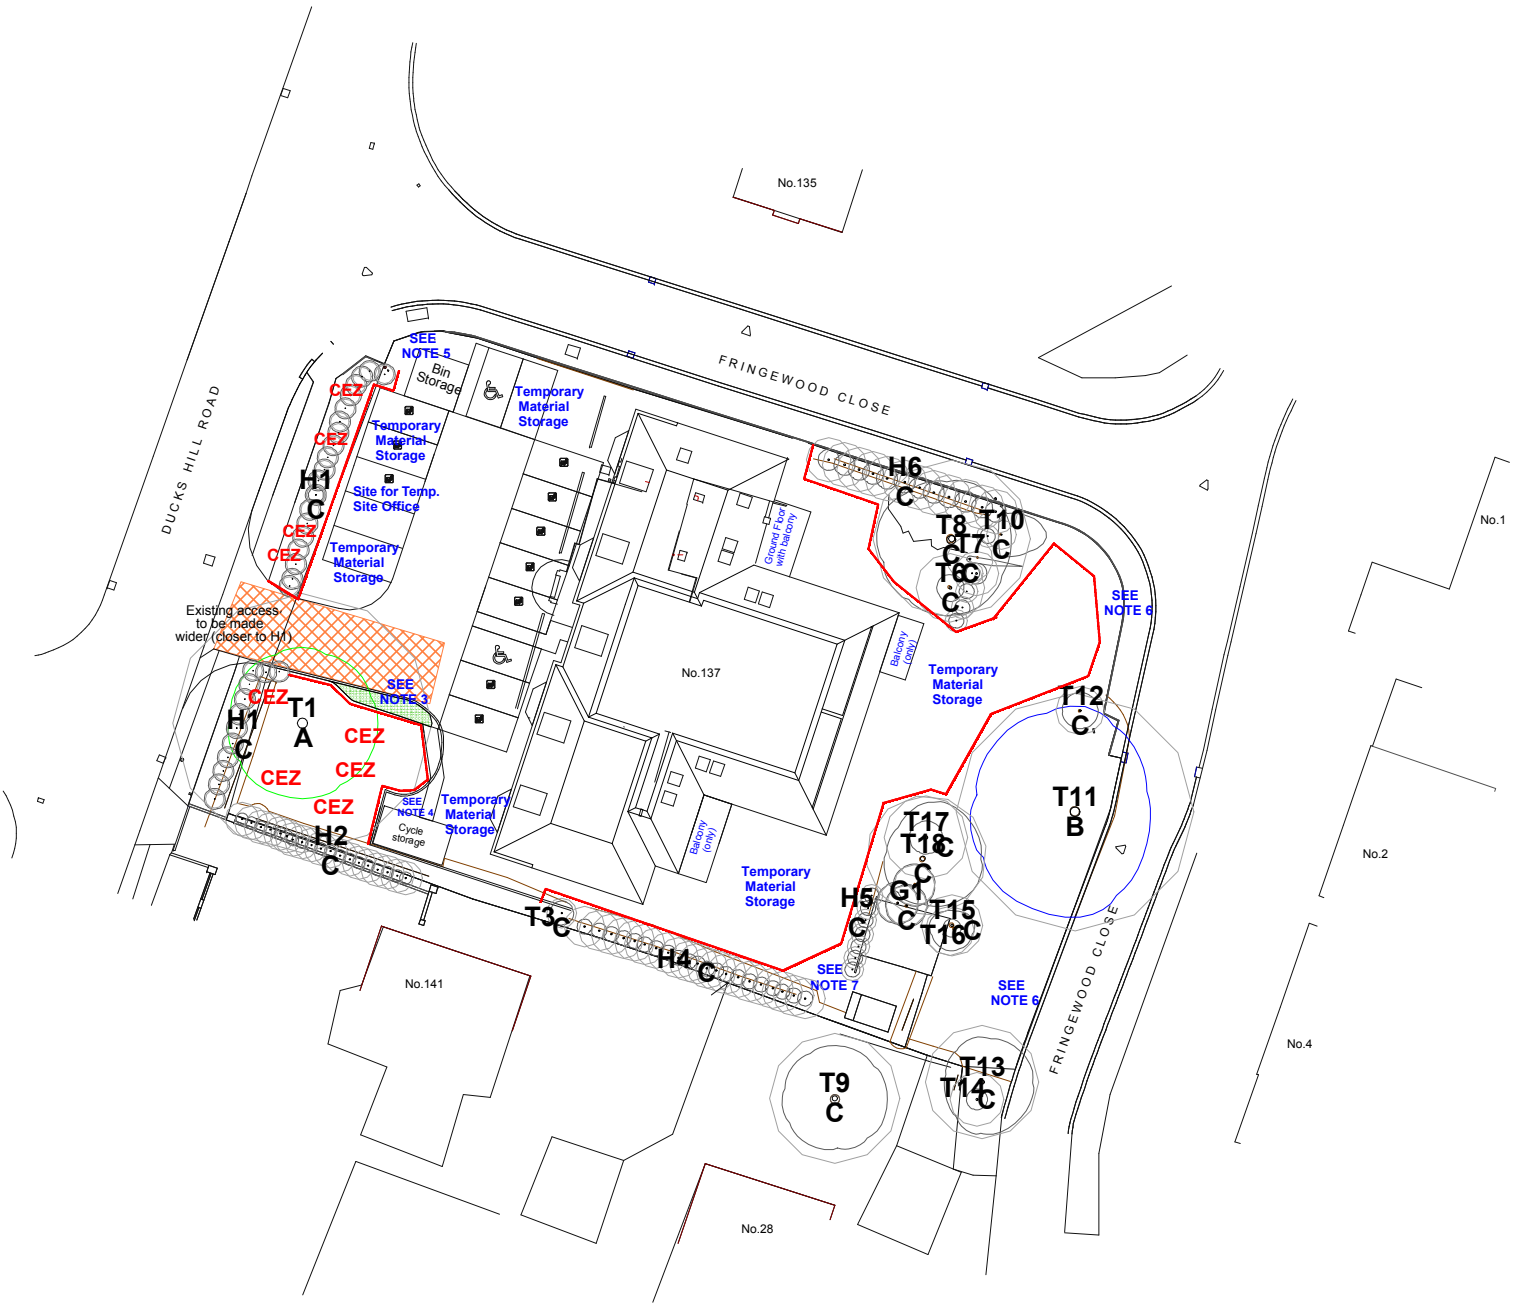

THIS TREE PROTECTION PLAN MUST BE
READ IN CONJUNCTION WITH THE
ARBORICULTURAL METHOD STATEMENT
THAT ACCOMPANIES THE TREE REPORT

5m 10m 15m 20m
SCALE BAR