




Front (West)Elevation

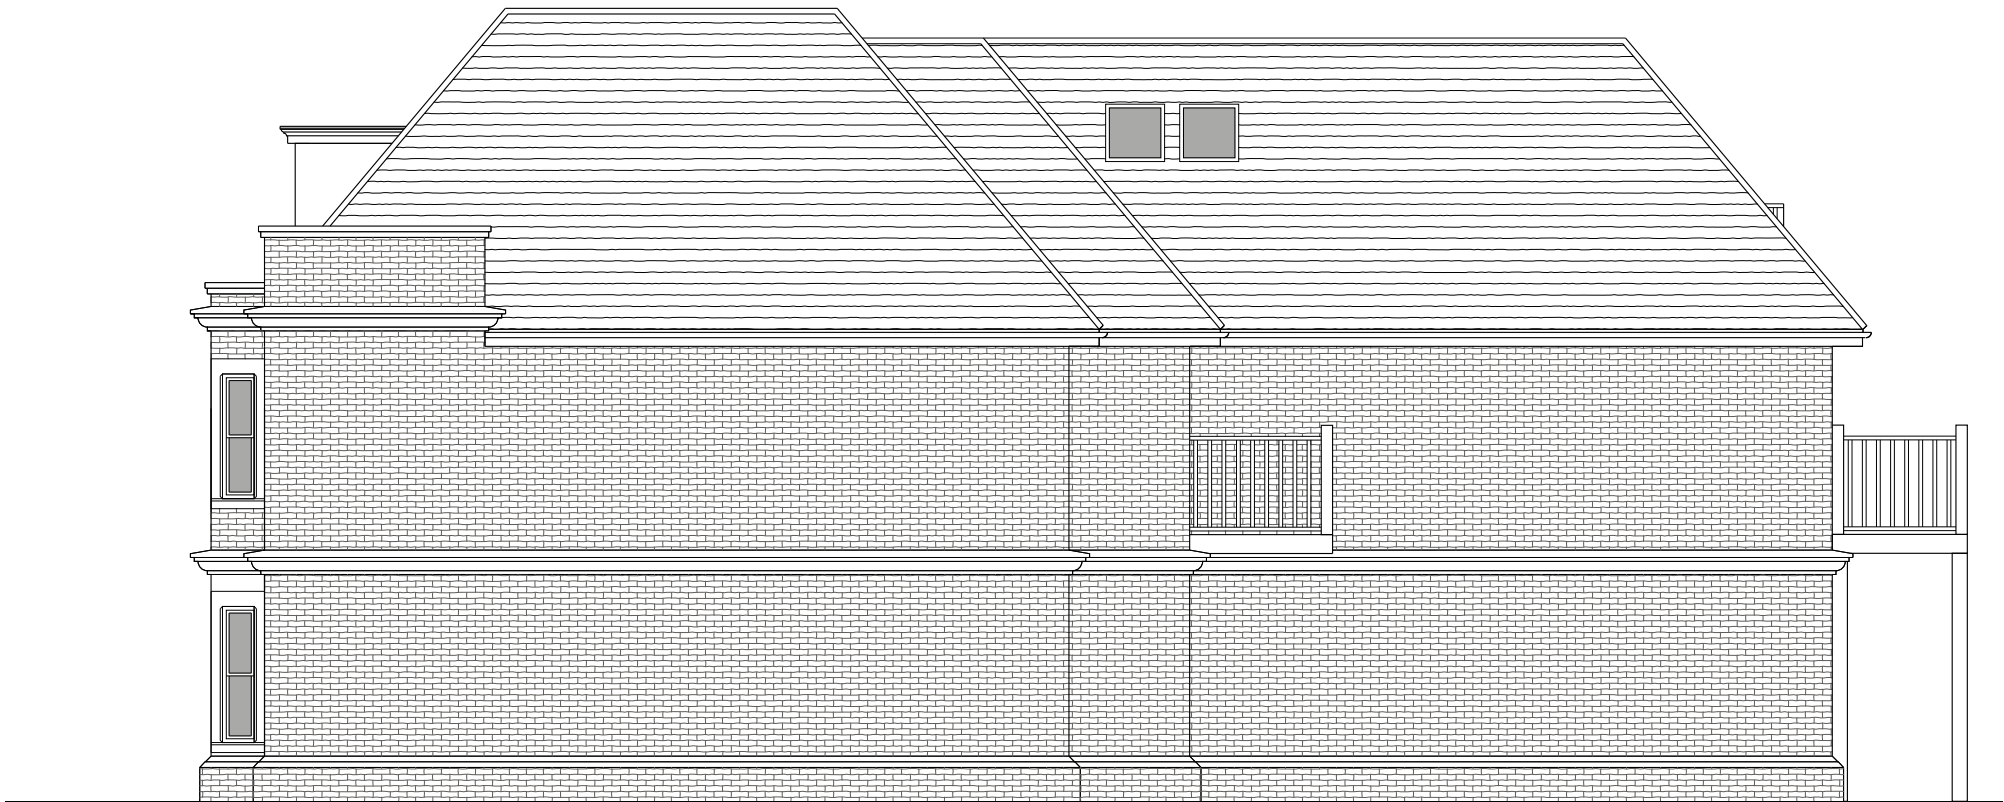

Side (South) Elevation


Fluent[®]
 ARCHITECTURAL DESIGN SERVICES

FLUENT
 ARCHITECTURAL DESIGN SERVICES
 221 CLARE ROAD, STAINES,
 MIDDLESEX, TW19 7EF
 TEL: 01784 391674 MOB: 07841 848473
 E-MAIL: TOMMILLIN@FLUENT-ADS.CO.UK
 WEB: FLUENT-ADS.CO.UK

137 Ducks Hill Road, Northwood

Front & Side Elevations



Scale	Dwg No.
1:100 @ A3	FLU.644.07
Date	Rev
18.12.17	C
Drawn	
N.Millin	