



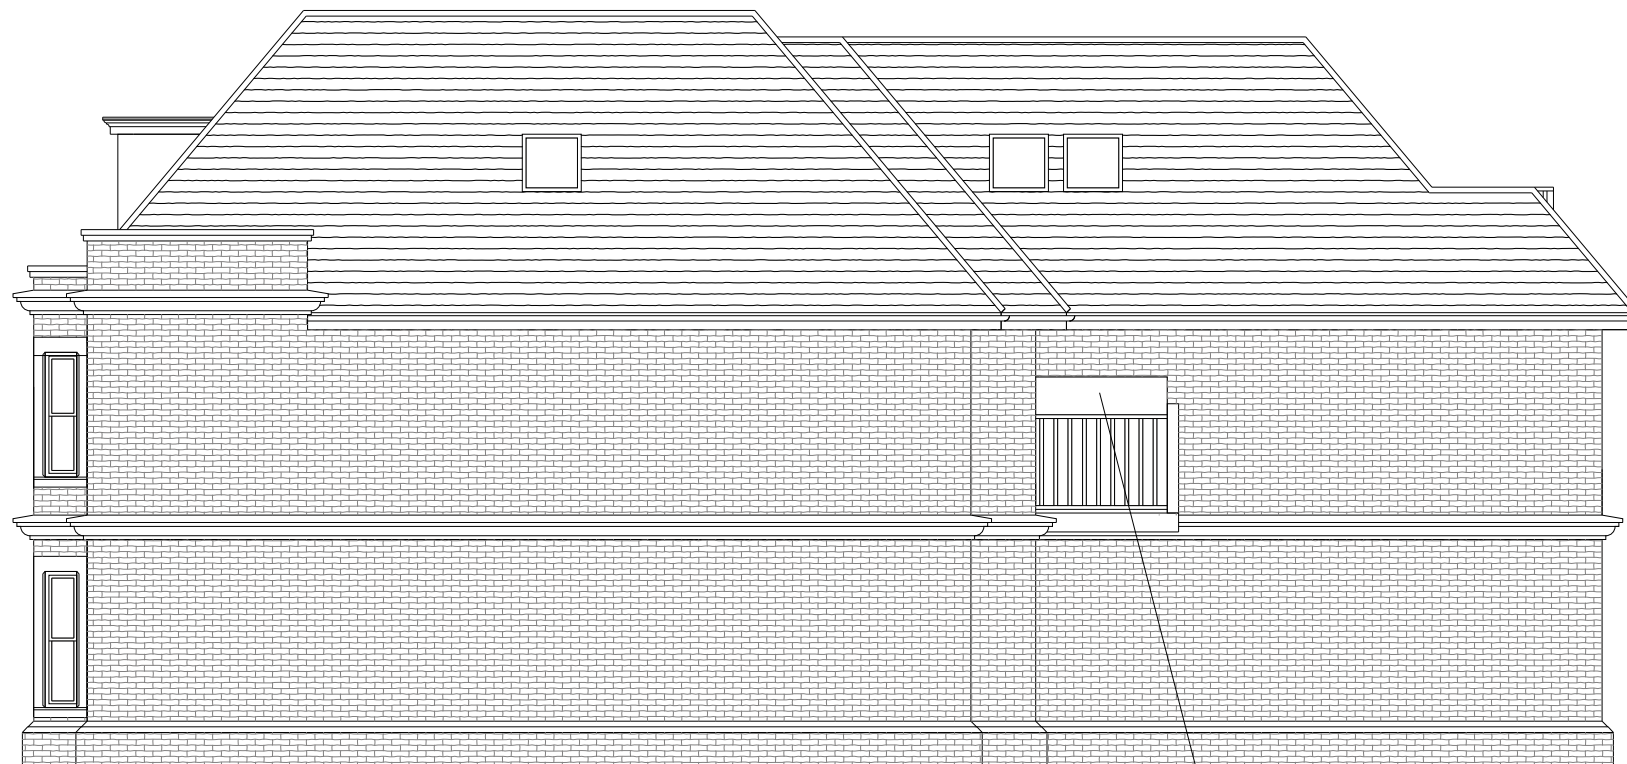

Front (West) Elevation

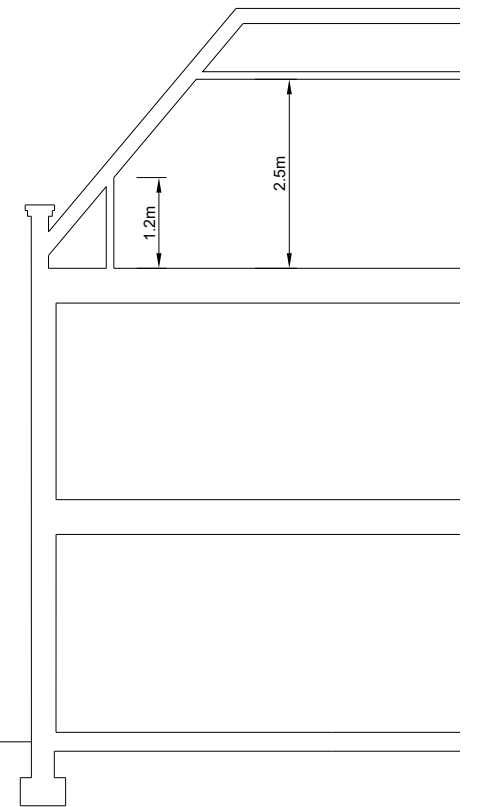

Side (South) Elevation


1.8m high glass
privacy screen



FLUENT
ARCHITECTURAL DESIGN SERVICES
221 CLARE ROAD, STAINES,
MIDDLESEX, TW19 7EF
TEL: 01784 391674 MOB: 07841 848473
E-MAIL: TOMMILLIN@FLUENT-ADS.CO.UK
WEB: FLUENT-ADS.CO.UK

137 Ducks Hill Road, Northwood

Front and Side Elevations

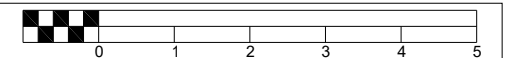

Scale
1:100 @ A3

Date
10.07.2018

Drawn
N.Millin

Dwg No.
FLU.644.07

Rev
R