



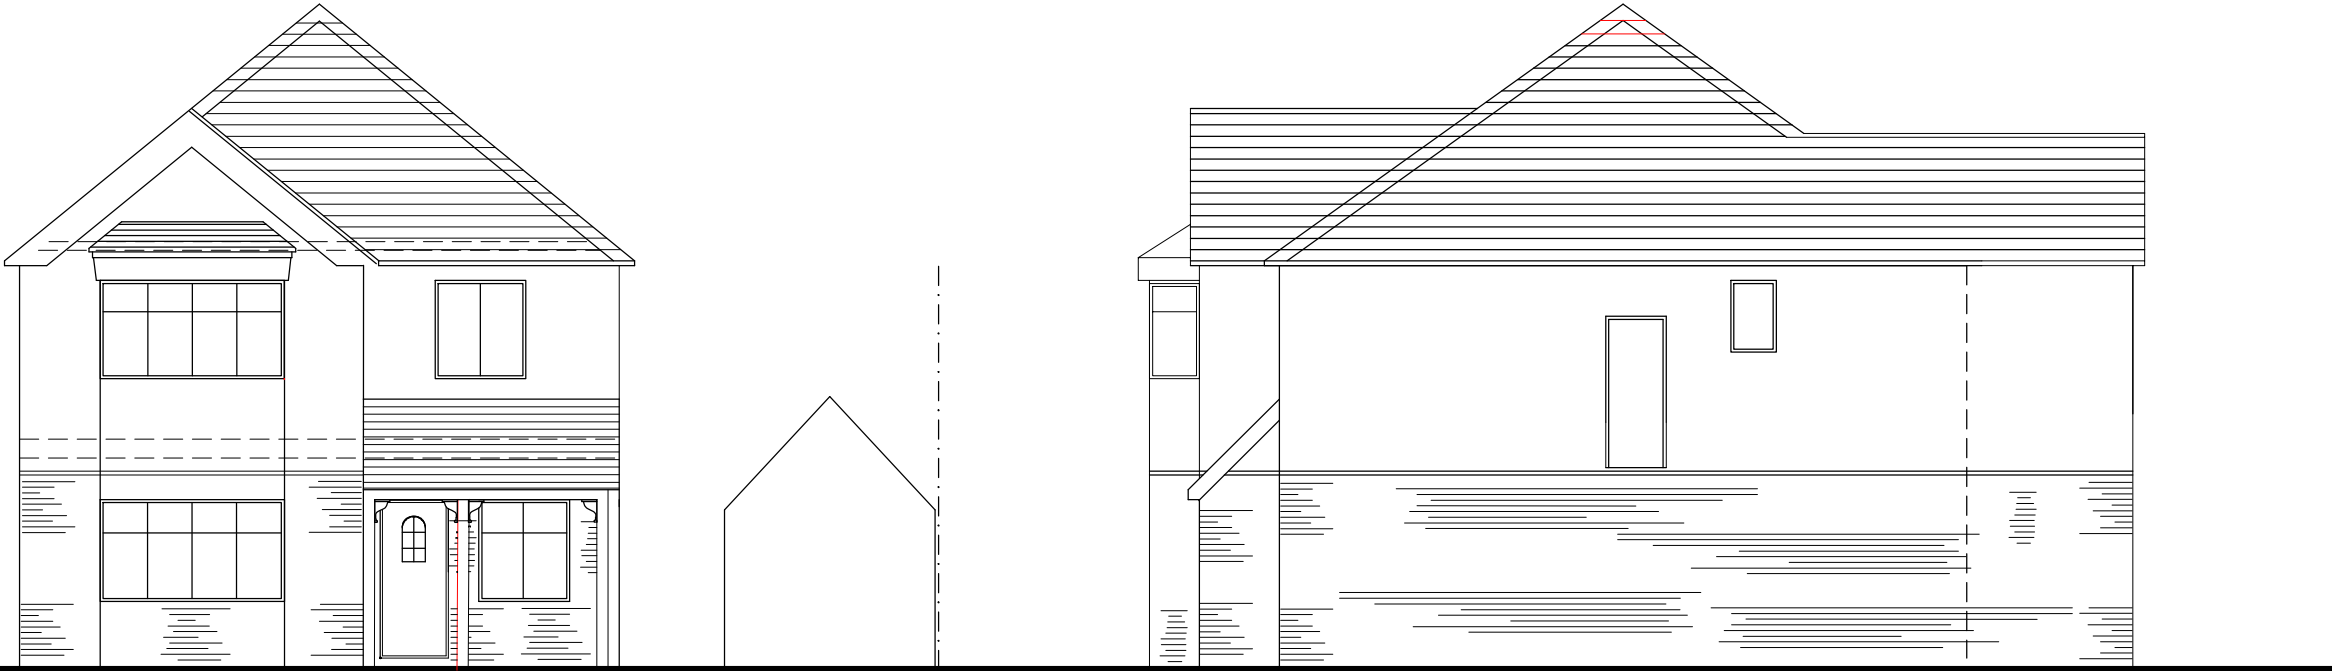

Front


Side

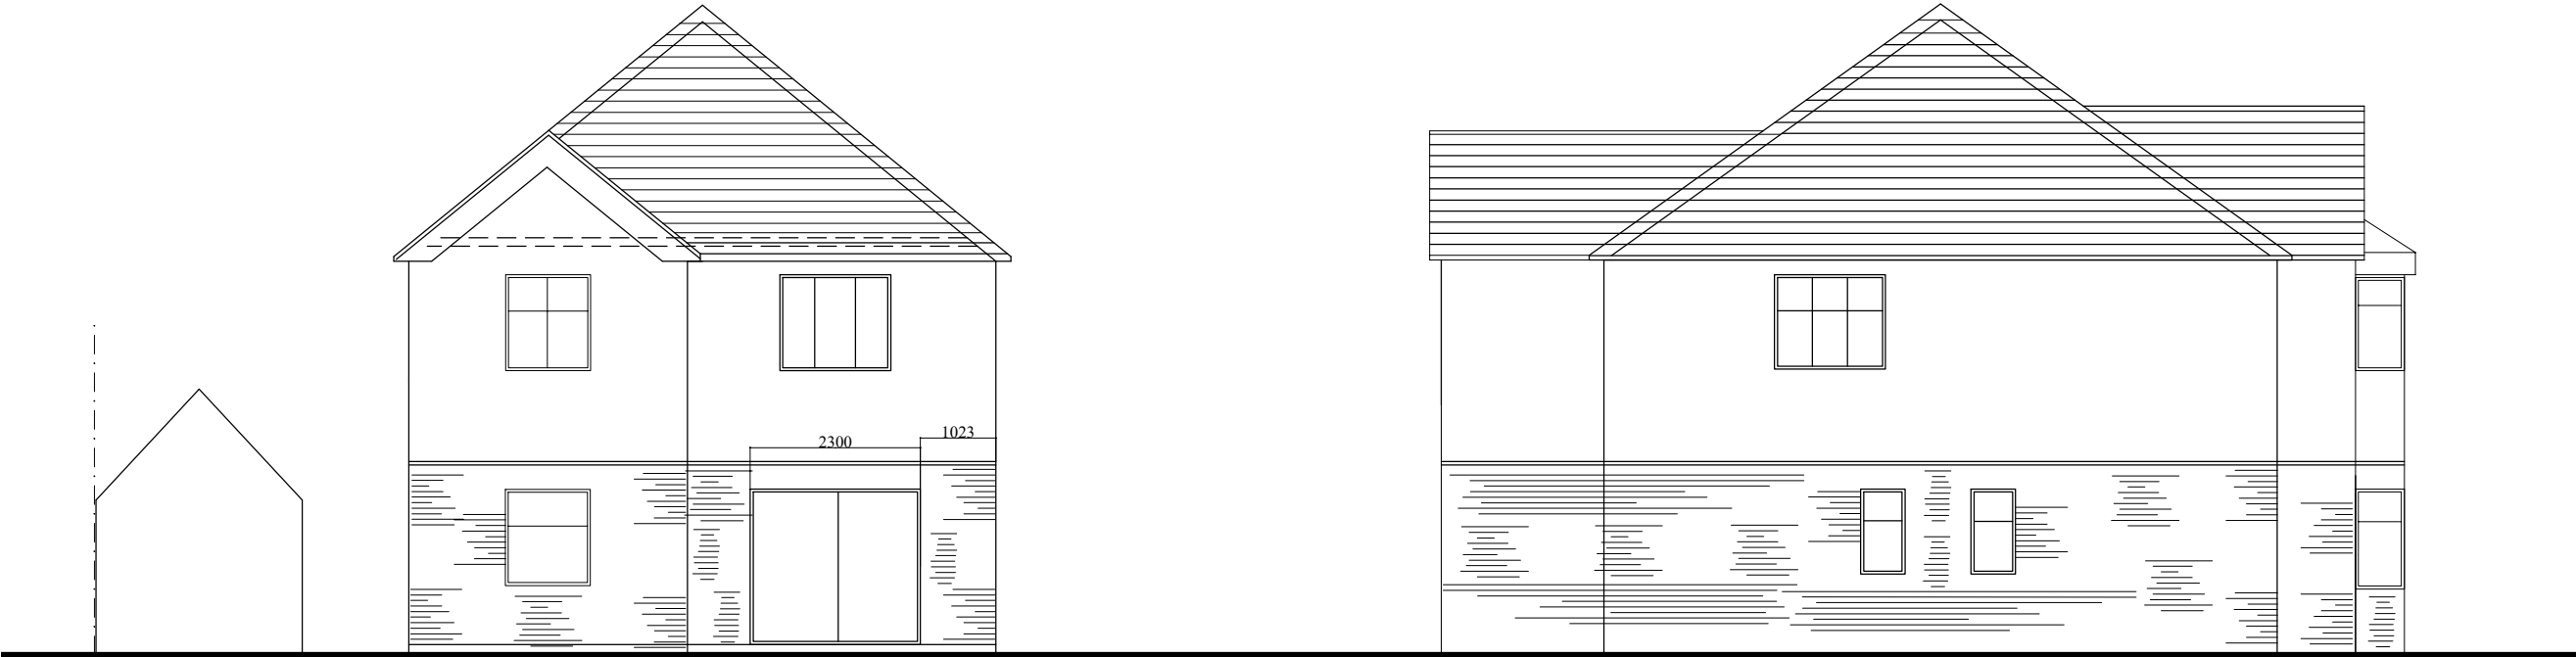

Rear

Side

Existing Elevations 1 : 100

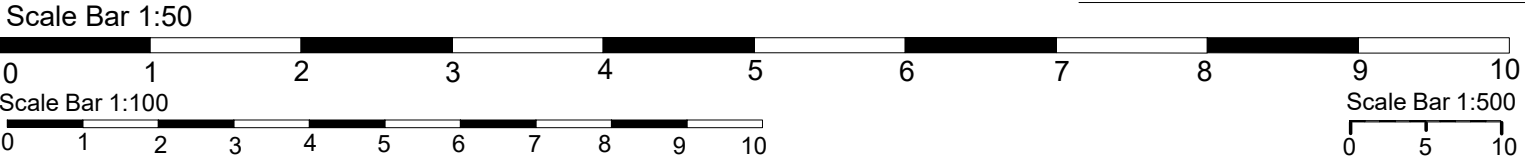

<i>Name</i>		<i>SITE ADDRESS</i>	
Mr. Zahid Zeb		14 Church Road Uxbridge. UB8 3NA	
<i>TITLE</i>			
<i>Existing Elevations</i>			
<i>SCALE</i>	<i>DATE</i>	<i>DWG NO</i>	<i>Rev</i>
1:100	March 2012	NM14CR02	