

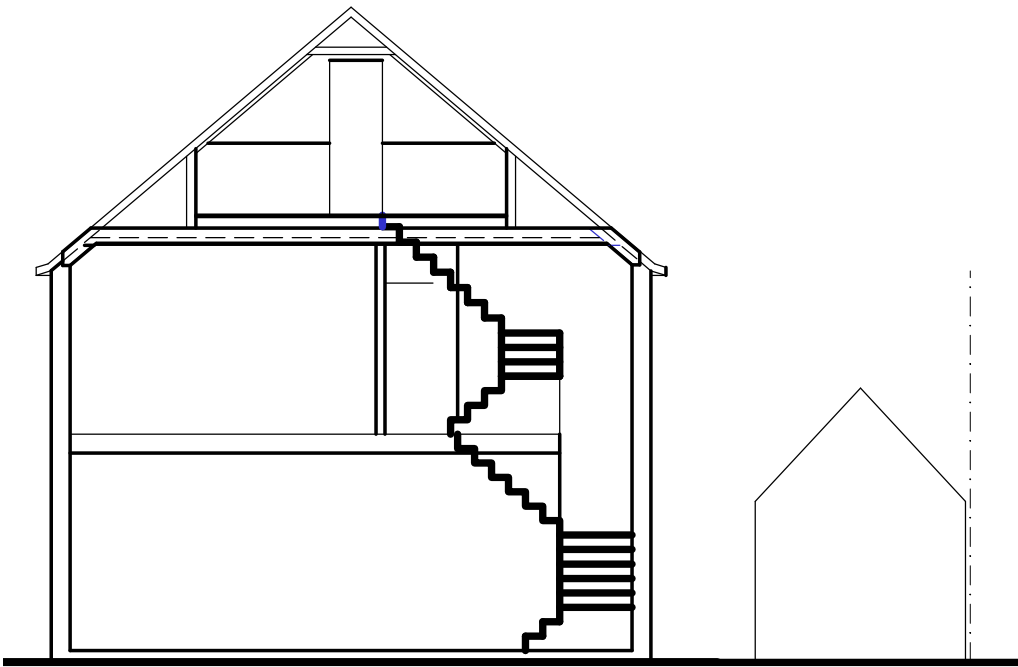
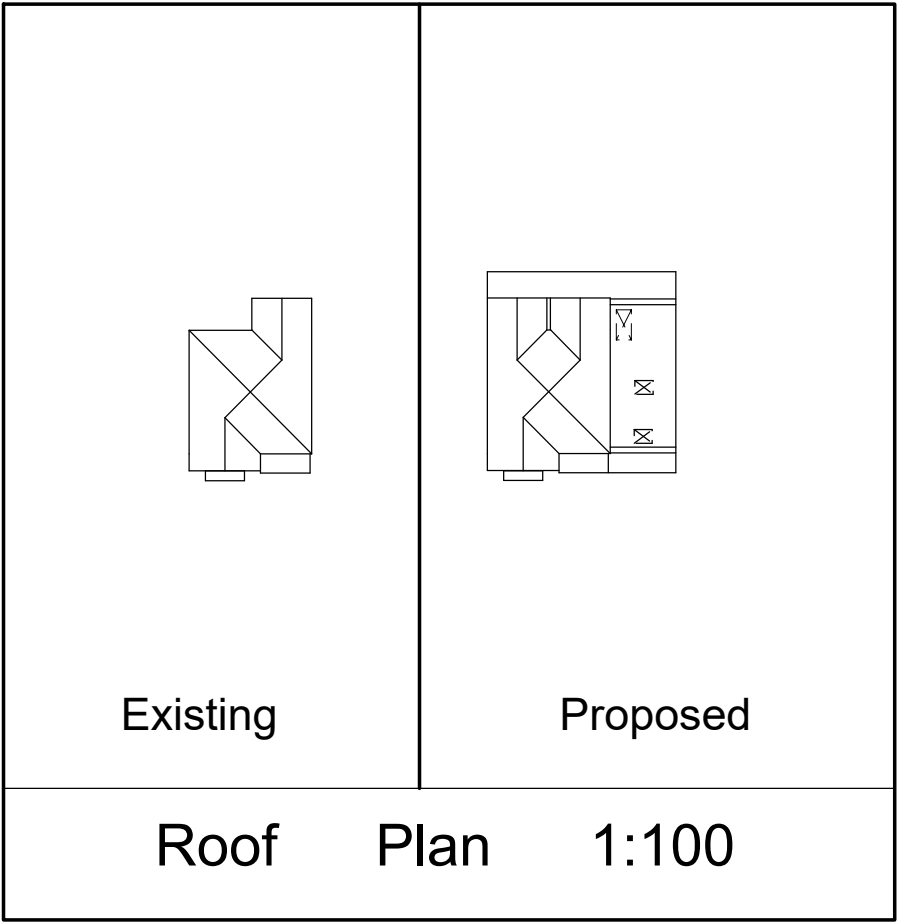


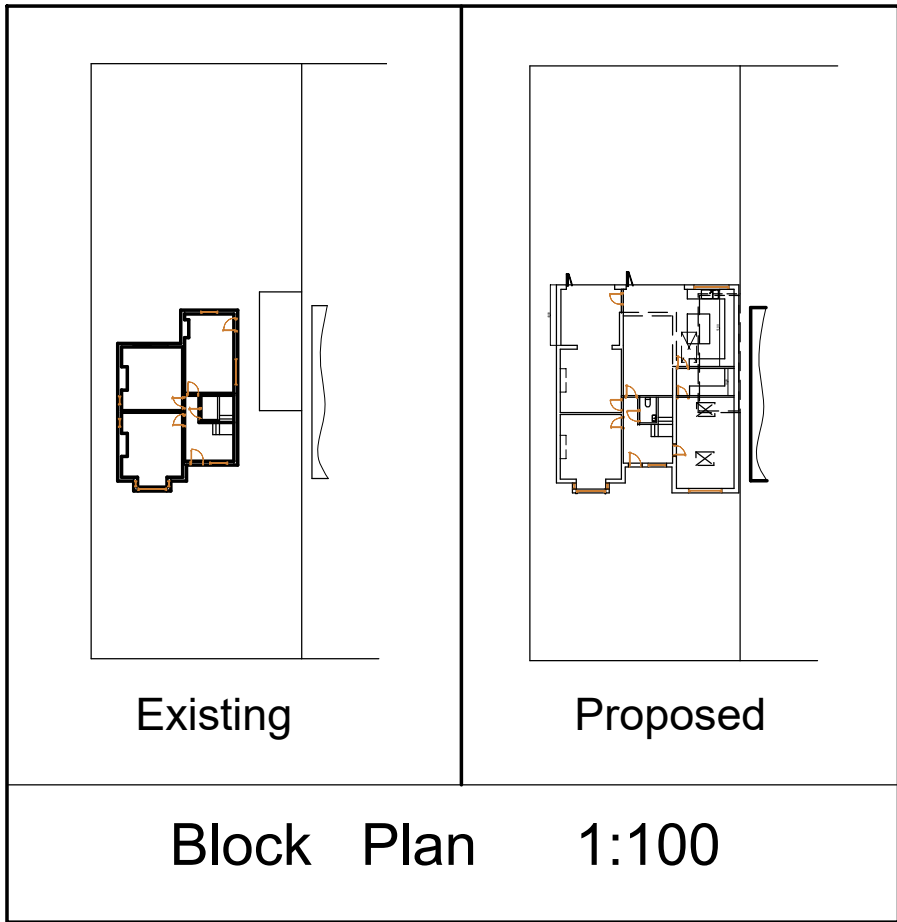


Exsiting

Section 1:100

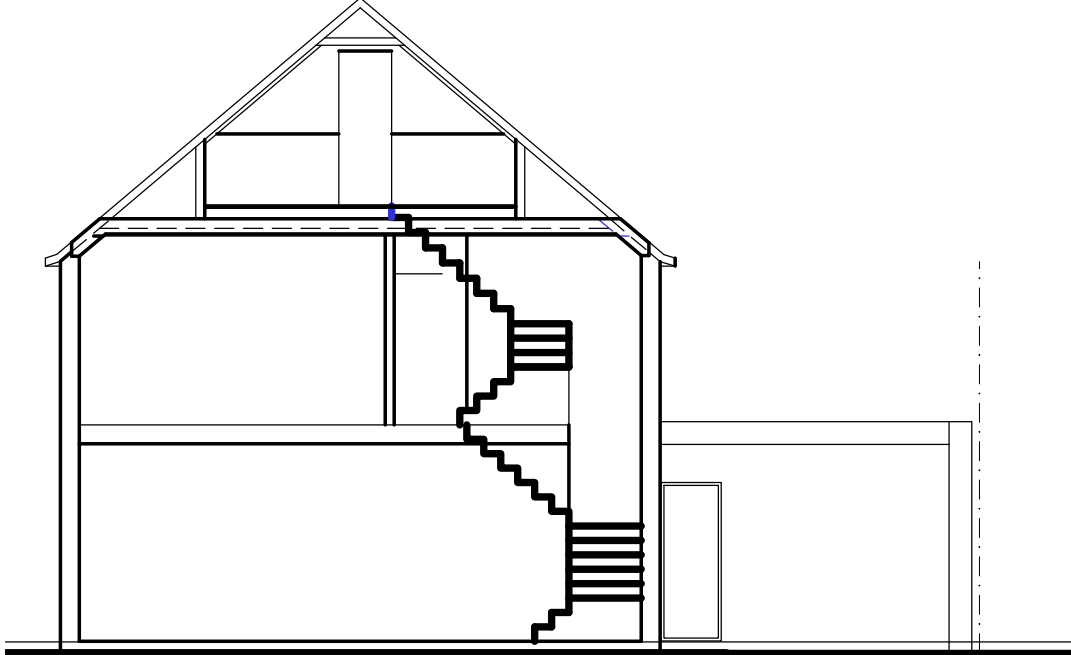

Proposed

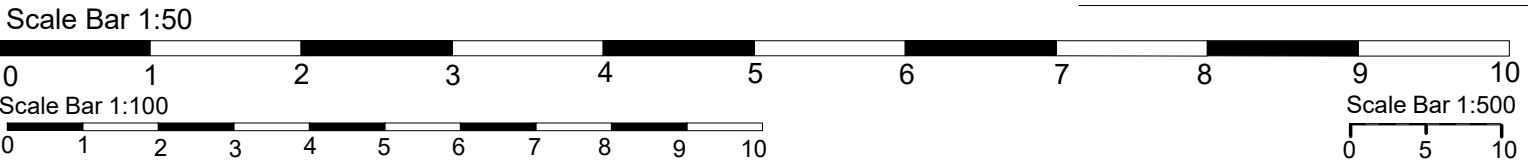

<i>Name</i>	<i>SITE ADDRESS</i>		
Mr. Zahid Zeb	14 Church Road Uxbridge. UB8 3NA		
<i>TITLE</i>			
<i>Sections and Block Plans</i>			
<i>SCALE</i>	<i>DATE</i>	<i>DWG NO</i>	<i>Rev</i>
1:100	March 2012	NM14CR04	