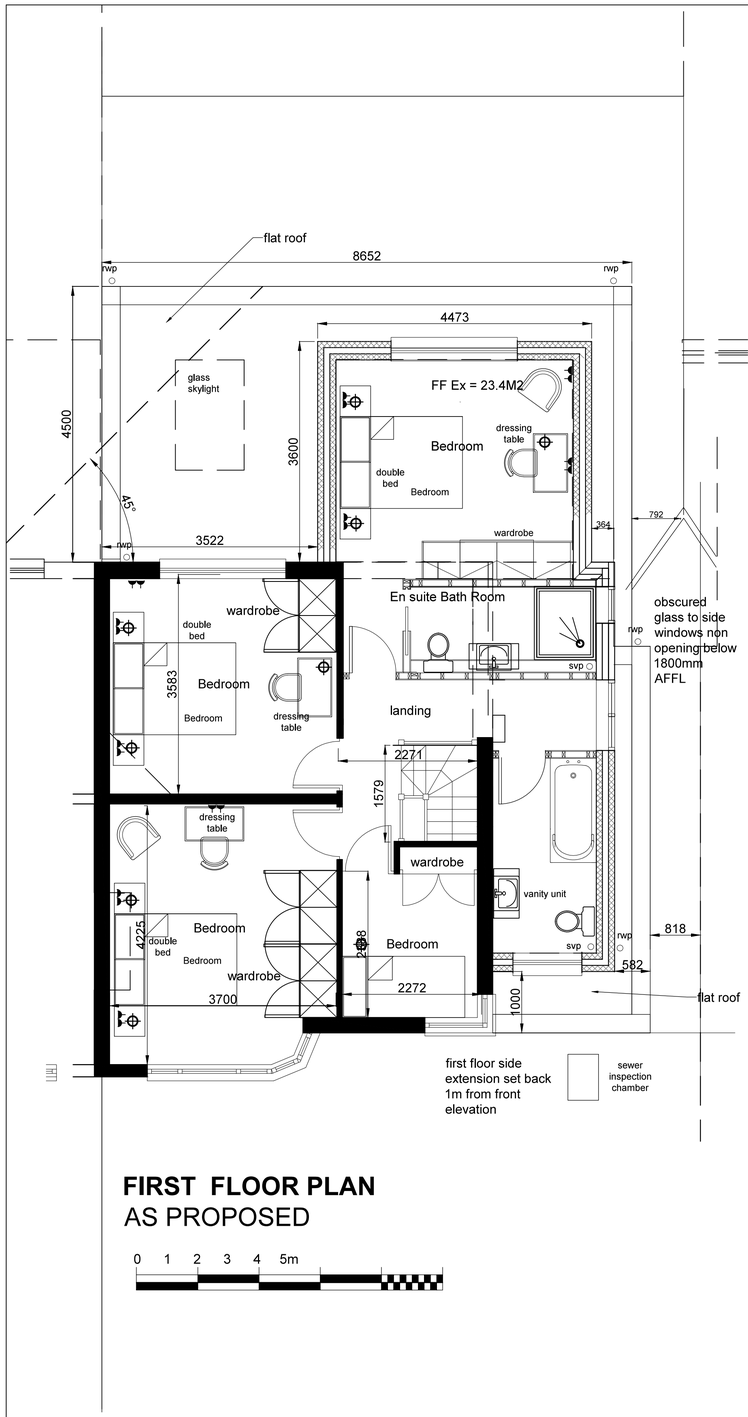

FIRST FLOOR PLAN
AS PROPOSED

0 1 2 3 4 5m

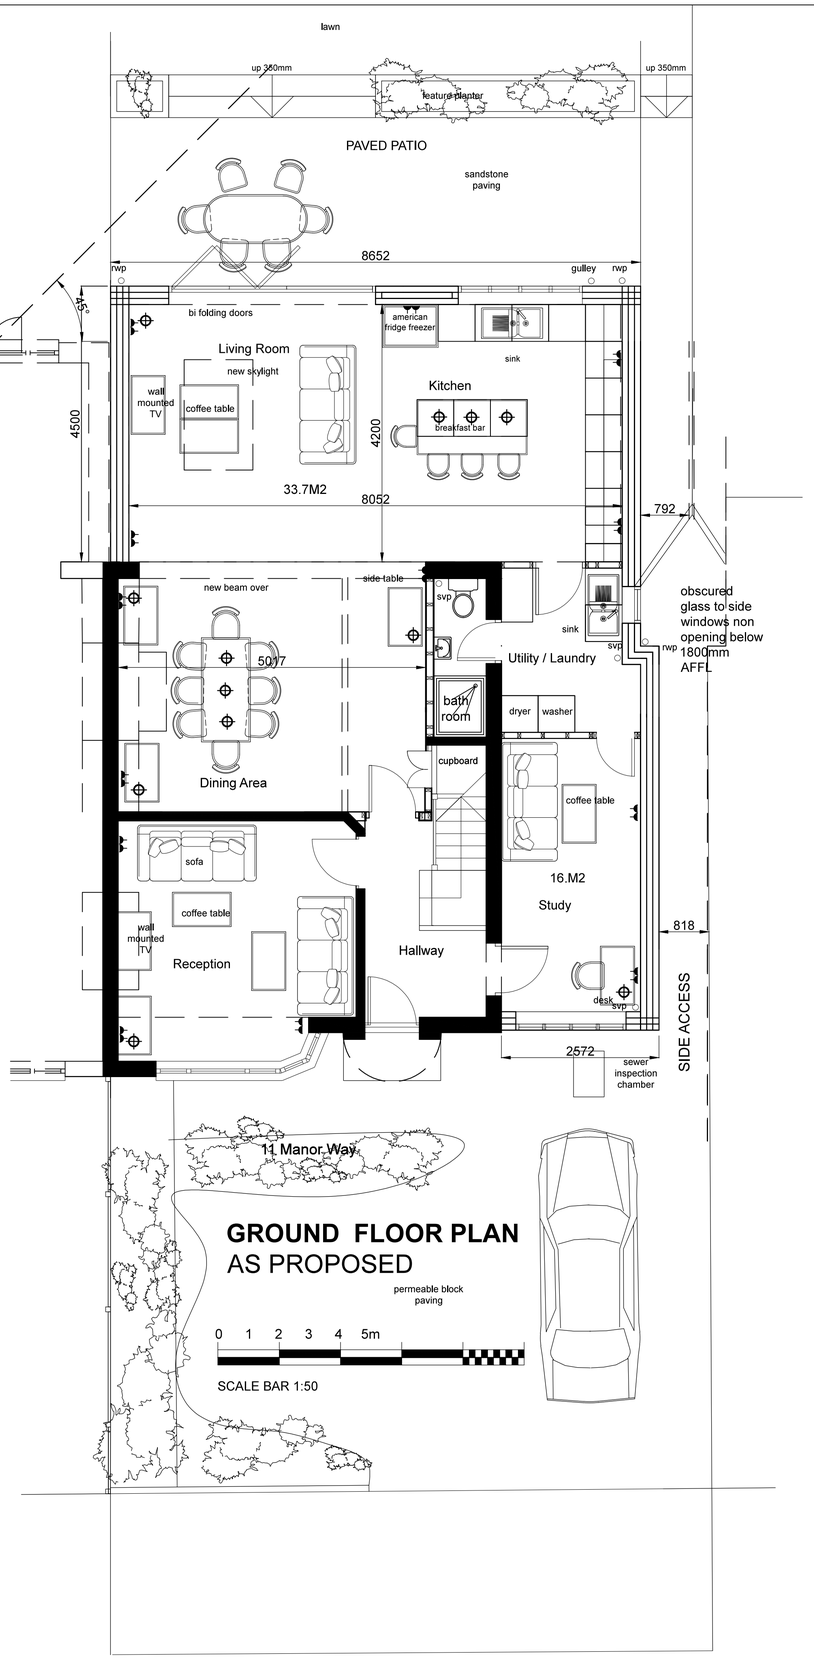

GROUND FLOOR PLAN
AS PROPOSED

0 1 2 3 4 5m

SCALE BAR 1:50

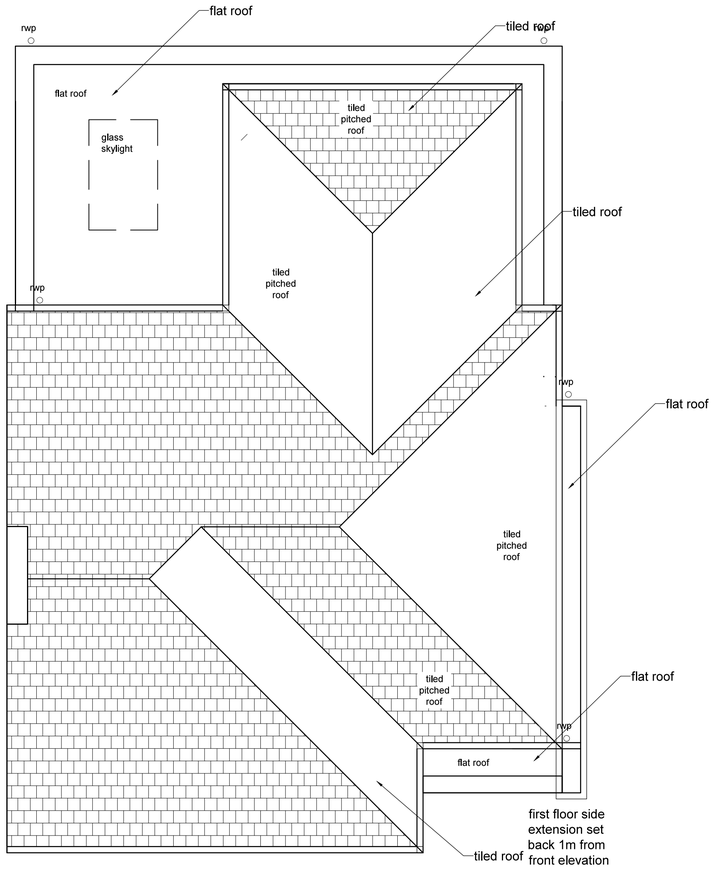

PROPOSED ROOF PLAN

0 1 2 3 4 5m

Rev; A .Utility side door to shared access omitted. Side windows to Utility Room bathroom and first floor landing to have obscured glass and non openable below 1.8m above finished floor level. Confirmation of 1m set back for first floor side extension added to plans following comments from the Planning Team. PS23/05/2026.

REV.	NOTES	DATE	BY

DO NOT SCALE, WRITTEN DIMENSIONS TO BE USED IN PREFERENCE TO SCALED DIMENSIONS. ALL DIMENSIONS TO BE CHECKED ON SITE BY CONTRACTOR & ALL DISCREPANCIES TO BE REPORTED TO SMITH COLDHAM DESIGN LTD.

CLIENT
Ritesh Hargovan

JOB TITLE
11 Manor Way
Ruislip HA4 8HE

DRAWING TITLE
Proposed Plans
Planning
Ground / First Floor
Roof

SCALE 1-50 @ A1	DRAWING No 6146-26-101
DATE March 2026	
DRAWN BY Patrick Smith MCSD	REVISION A

scd
smith coldham design ltd
55 LIME GROVE, RUISLIP, MIDDLESEX, HA4 8RL
M: 07774 476519
T: 020 8869 9681
E: patrick@smithcoldham.net
design - architecture - brand development - project management