


<u>EXISTING</u>	<u>FIRST</u>	<u>FLOOR</u>	<u>PLAN</u>	<u>A7</u>
<u>37</u>	<u>STANLEY</u>	<u>ROAD</u>	<u>NORTHWOOD</u>	
S2			1:50	

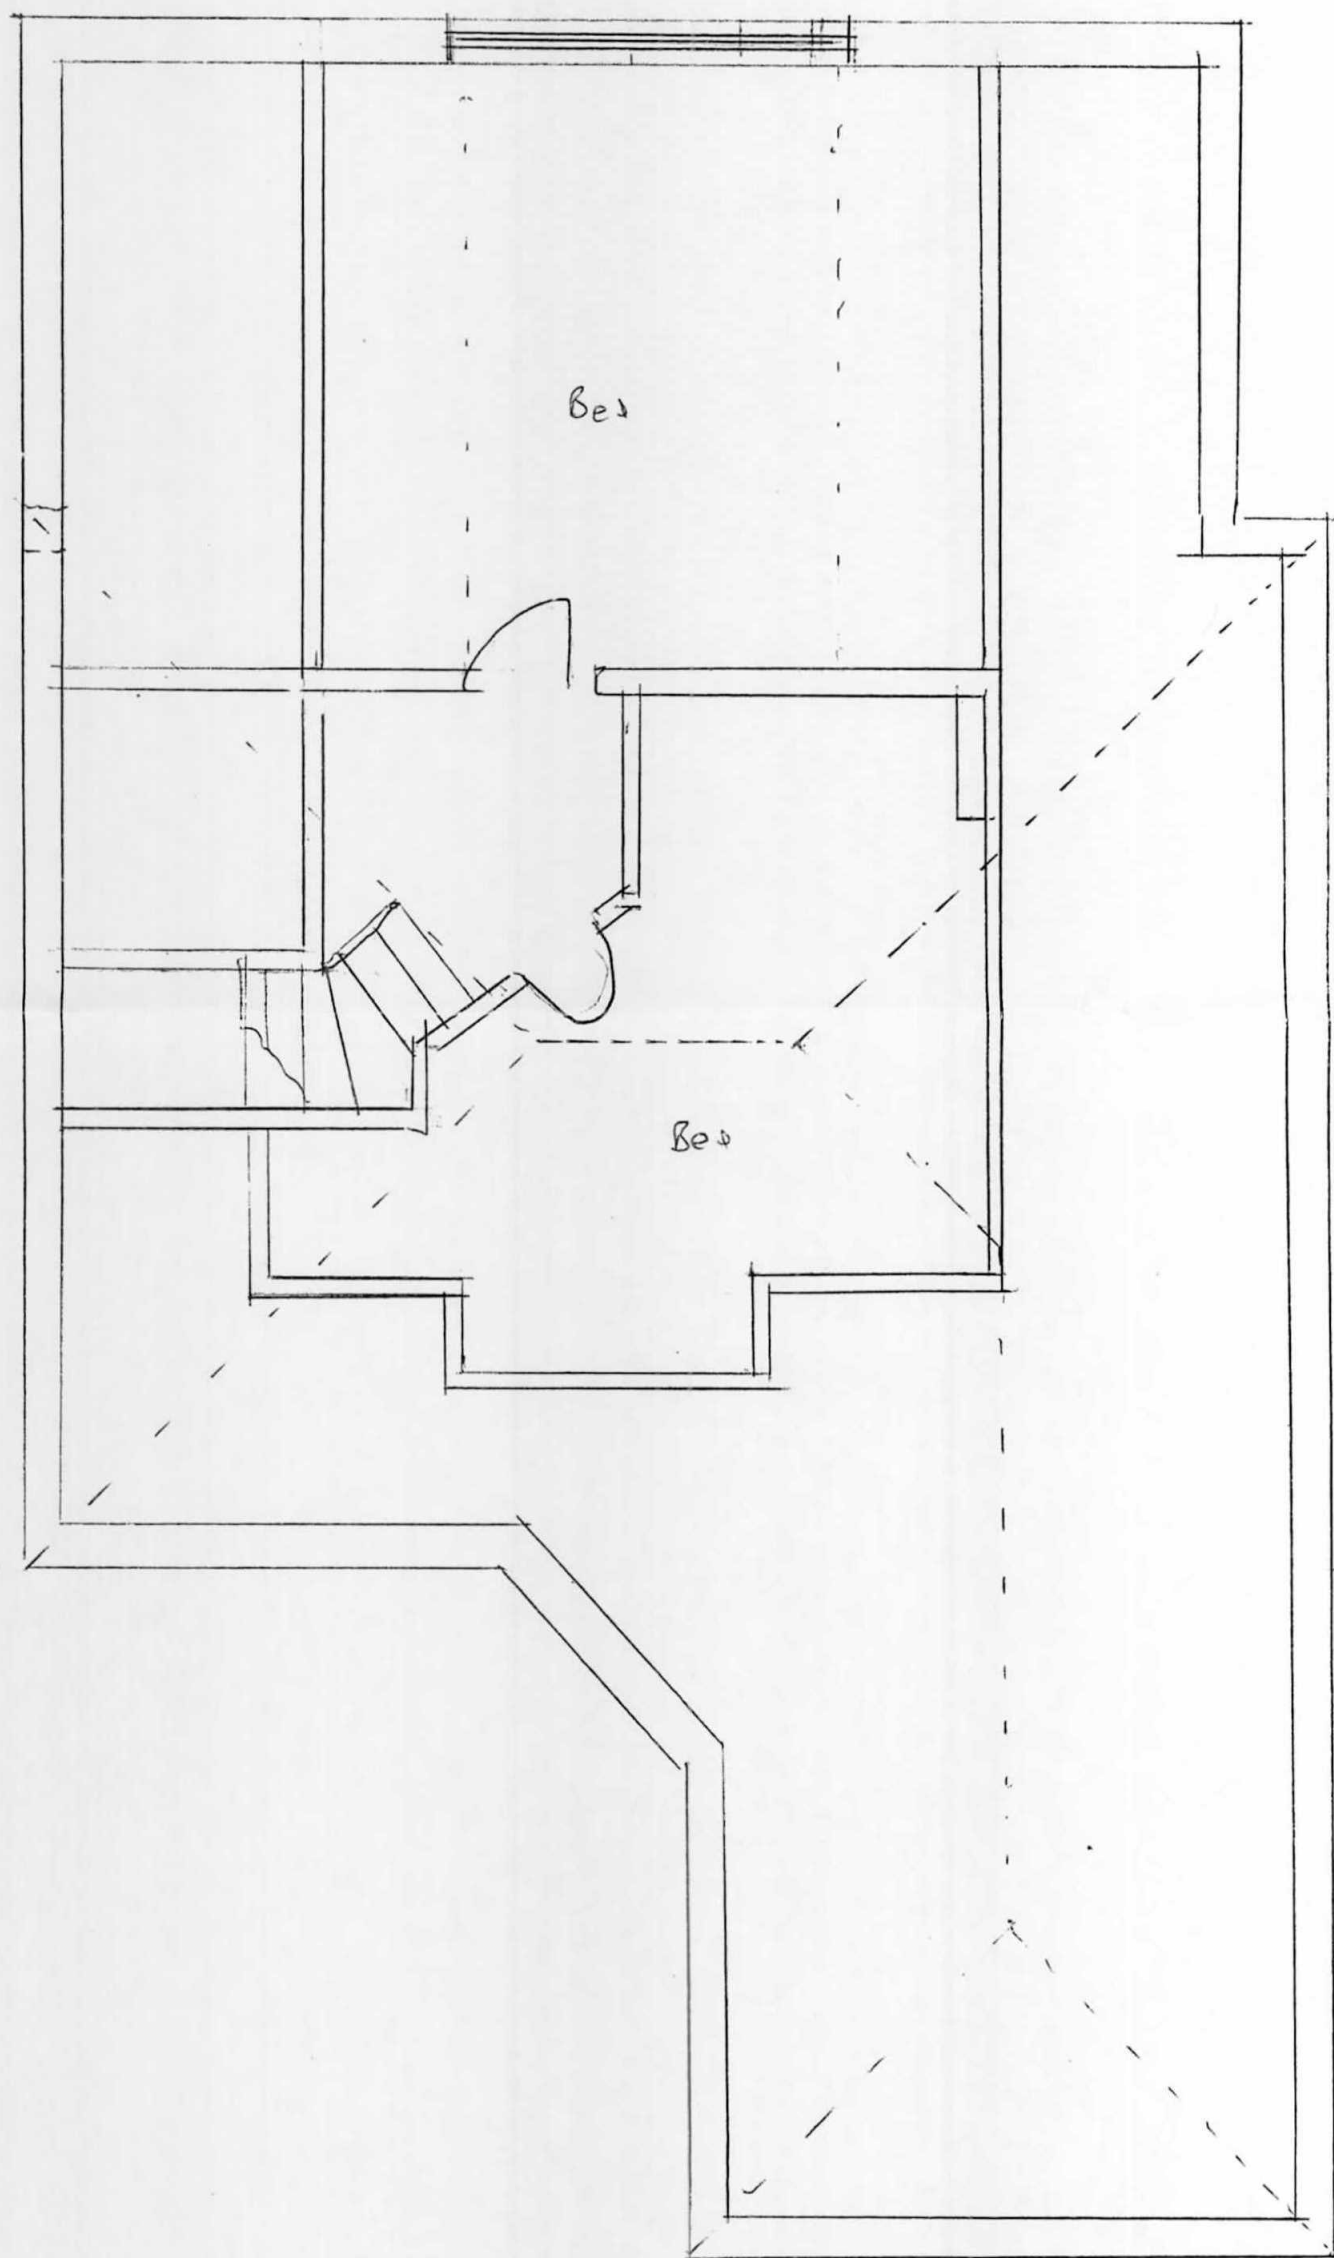

FIRST FLOOR PLAN

