


<u>EXISTING</u>	<u>ELEVATIONS</u>	<u>AT</u>
<u>37</u>	<u>STANLEY ROAD</u>	<u>NORTHWOOD</u>
55		1:50

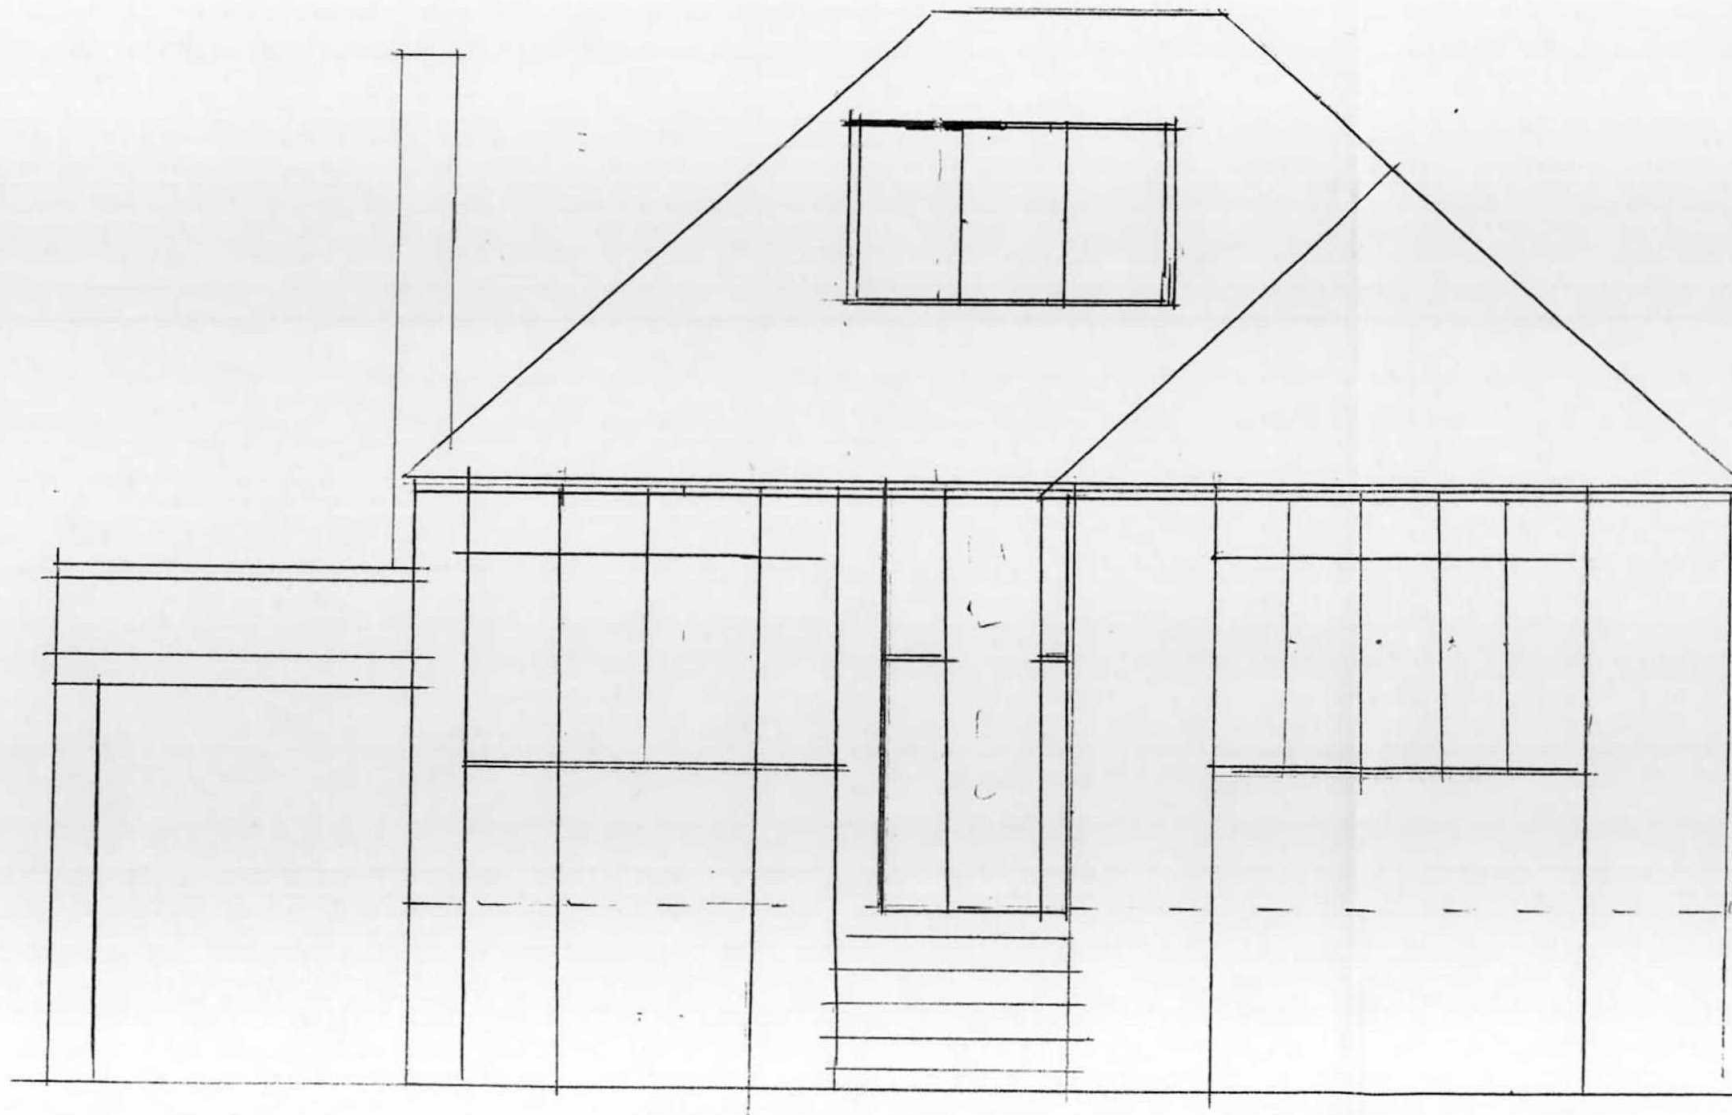

FRONT