


EXISTING ELEVATIONS AT
37 STANLEY ROAD NORTHWOOD

54

1:50

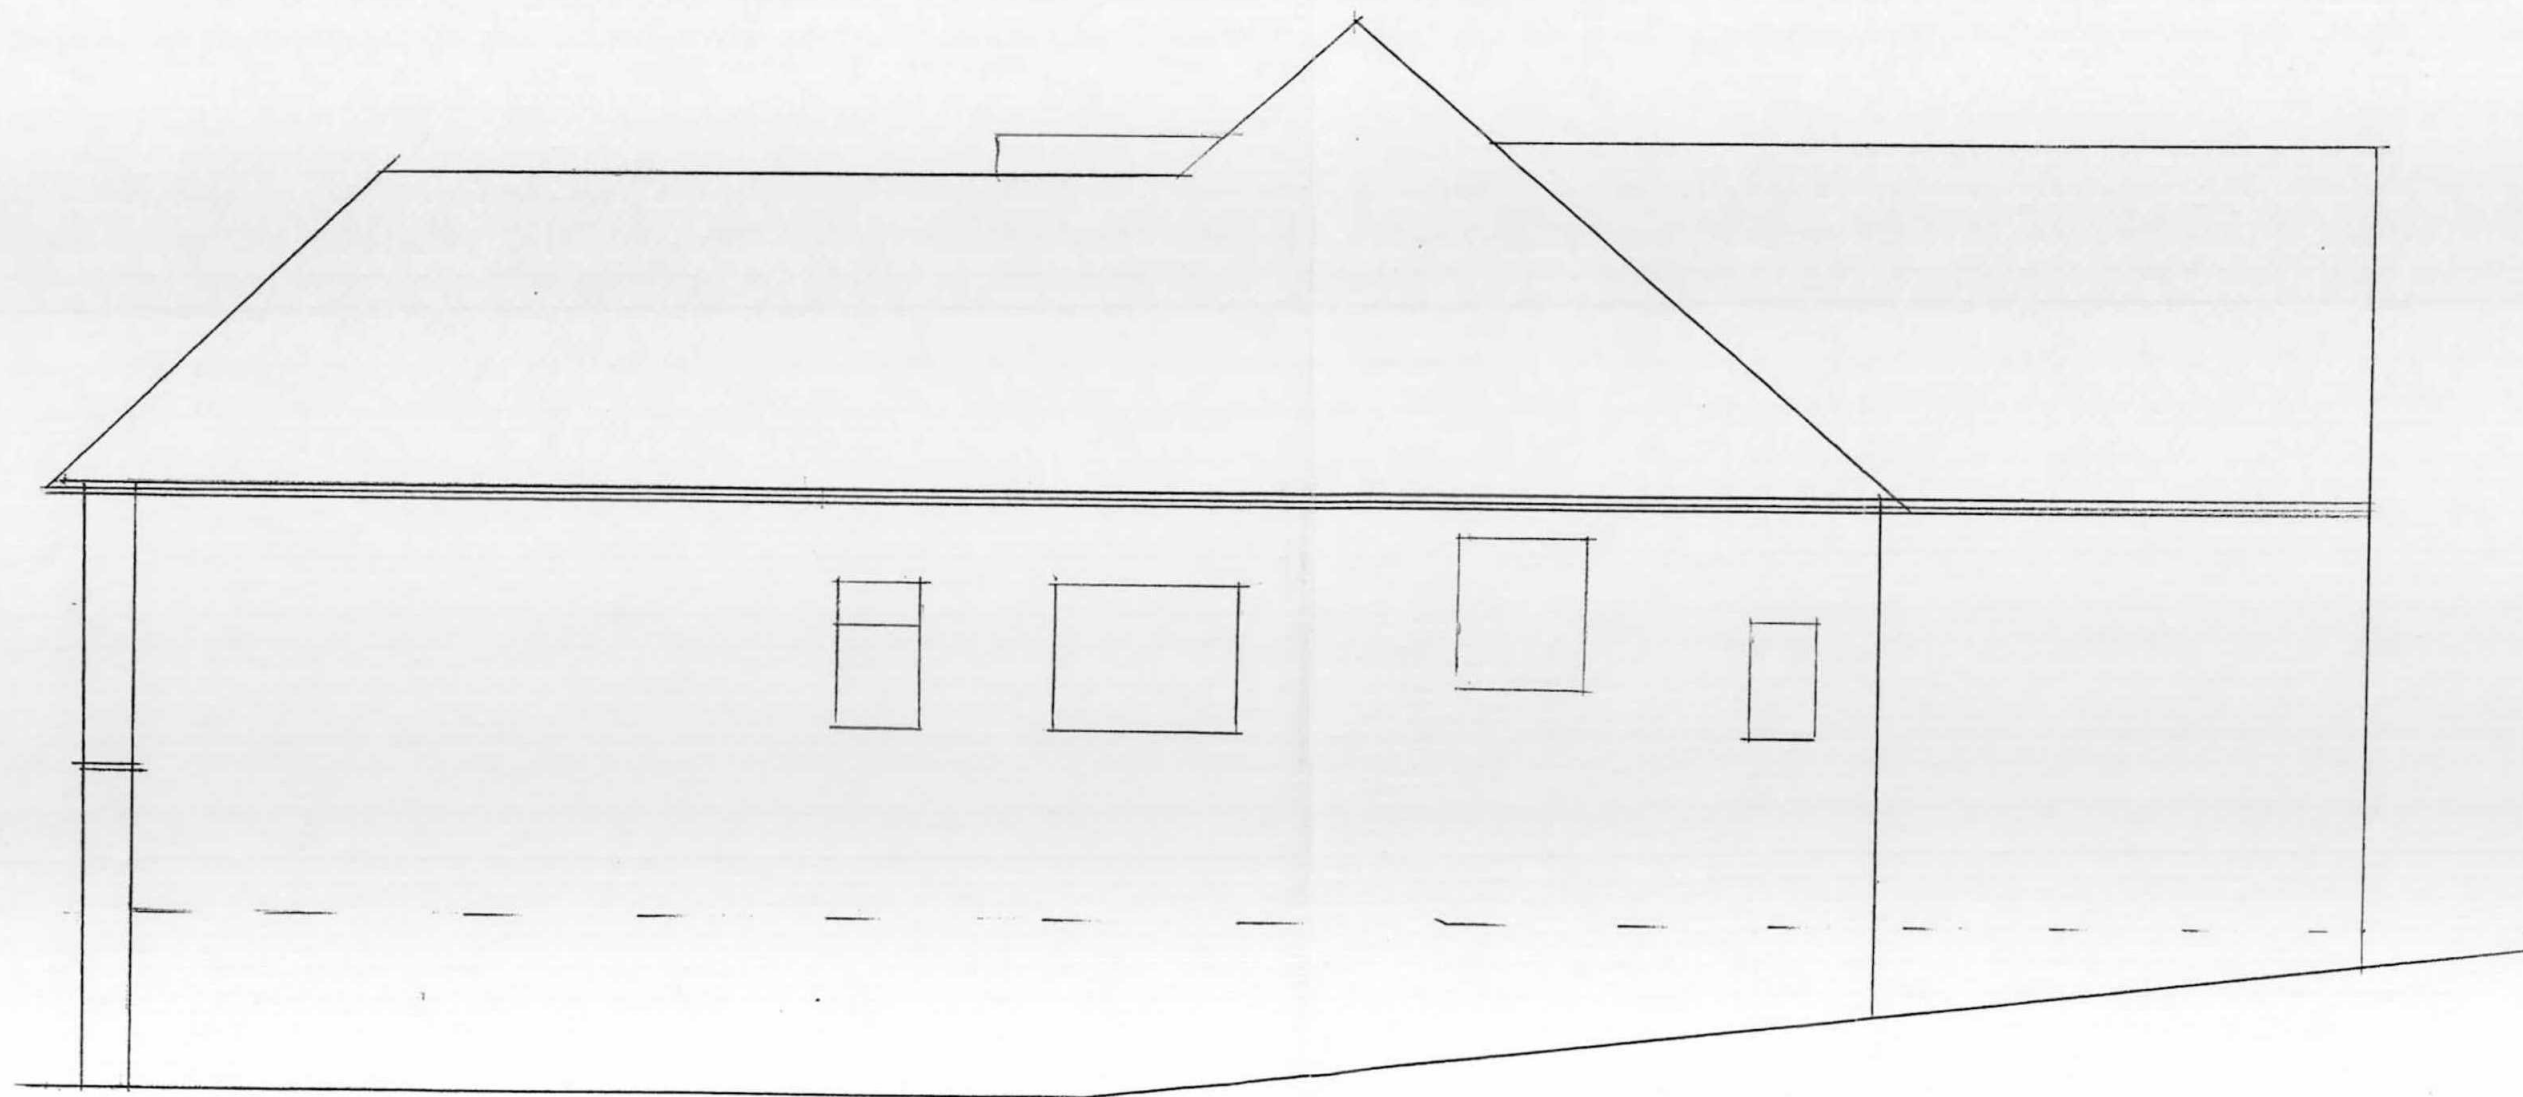

SIDE