


<u>EXISTING</u>	<u>ELEVATIONS</u>	<u>AT</u>
<u>37</u>	<u>STANLEY</u>	<u>ROAD</u>
		<u>NORTHWOOD</u>
56		1:50

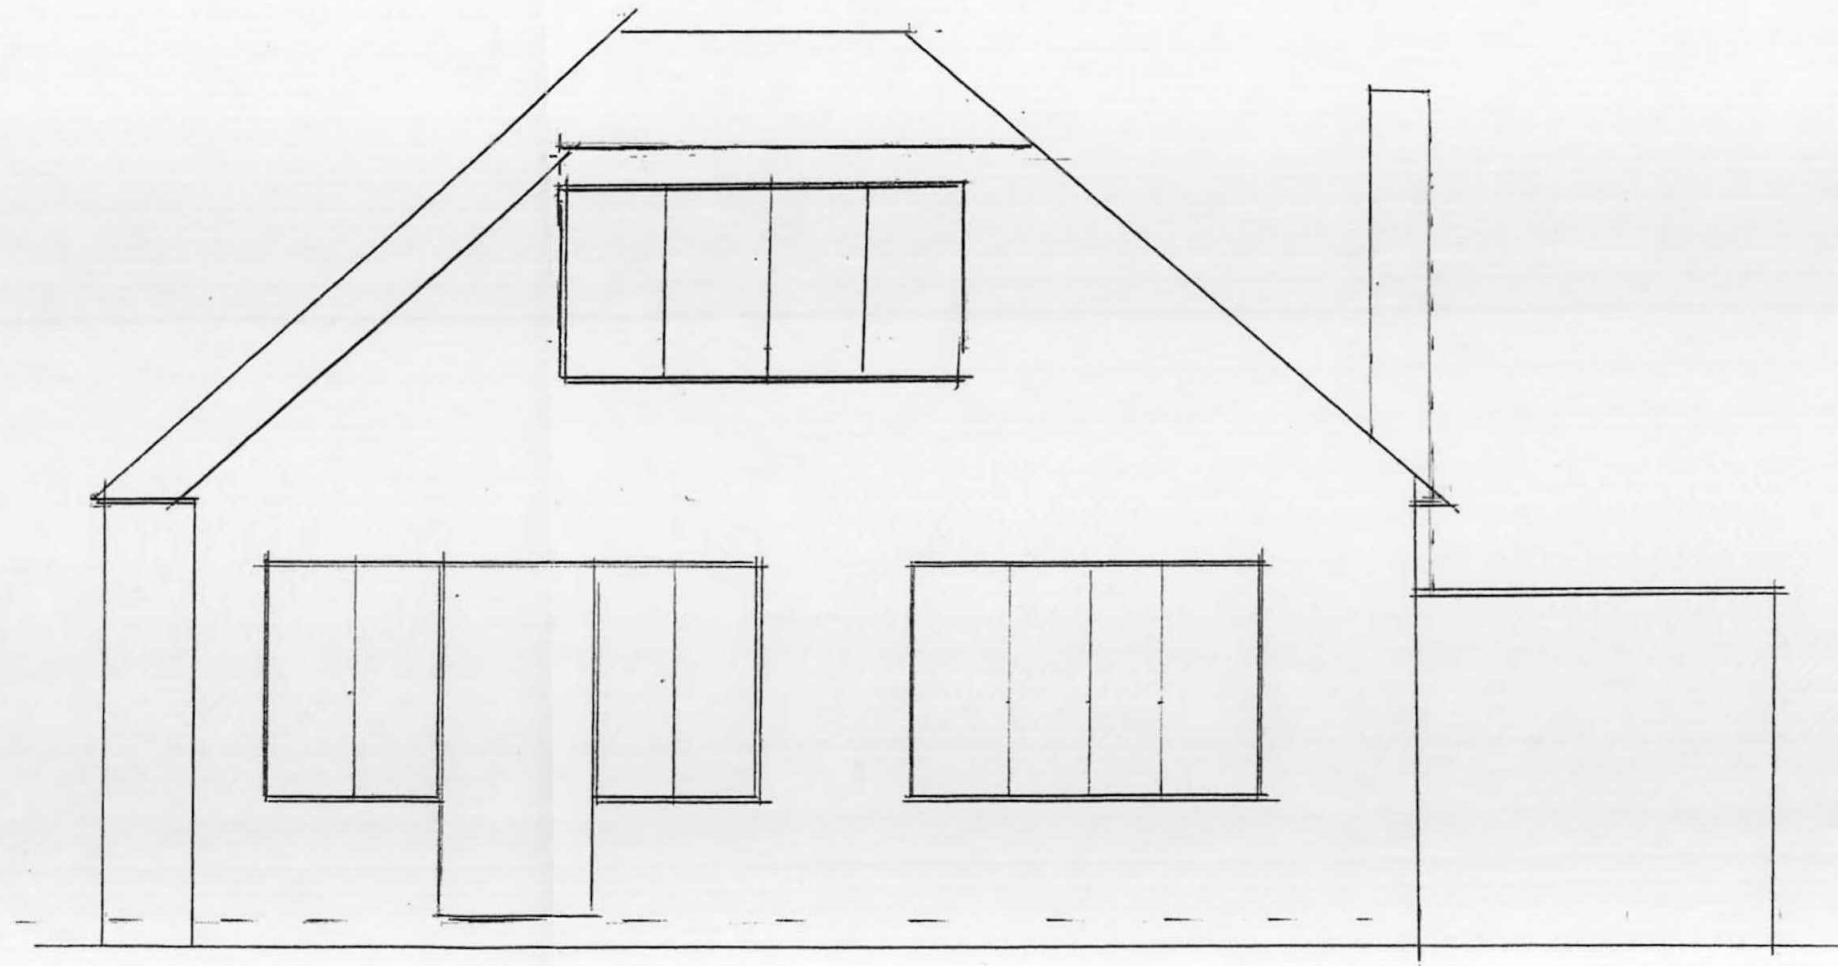

REAR