


PROPOSED FIRST FLOOR PLAN AT

37, STANLEY ROAD NORTHWOOD

58

1:50

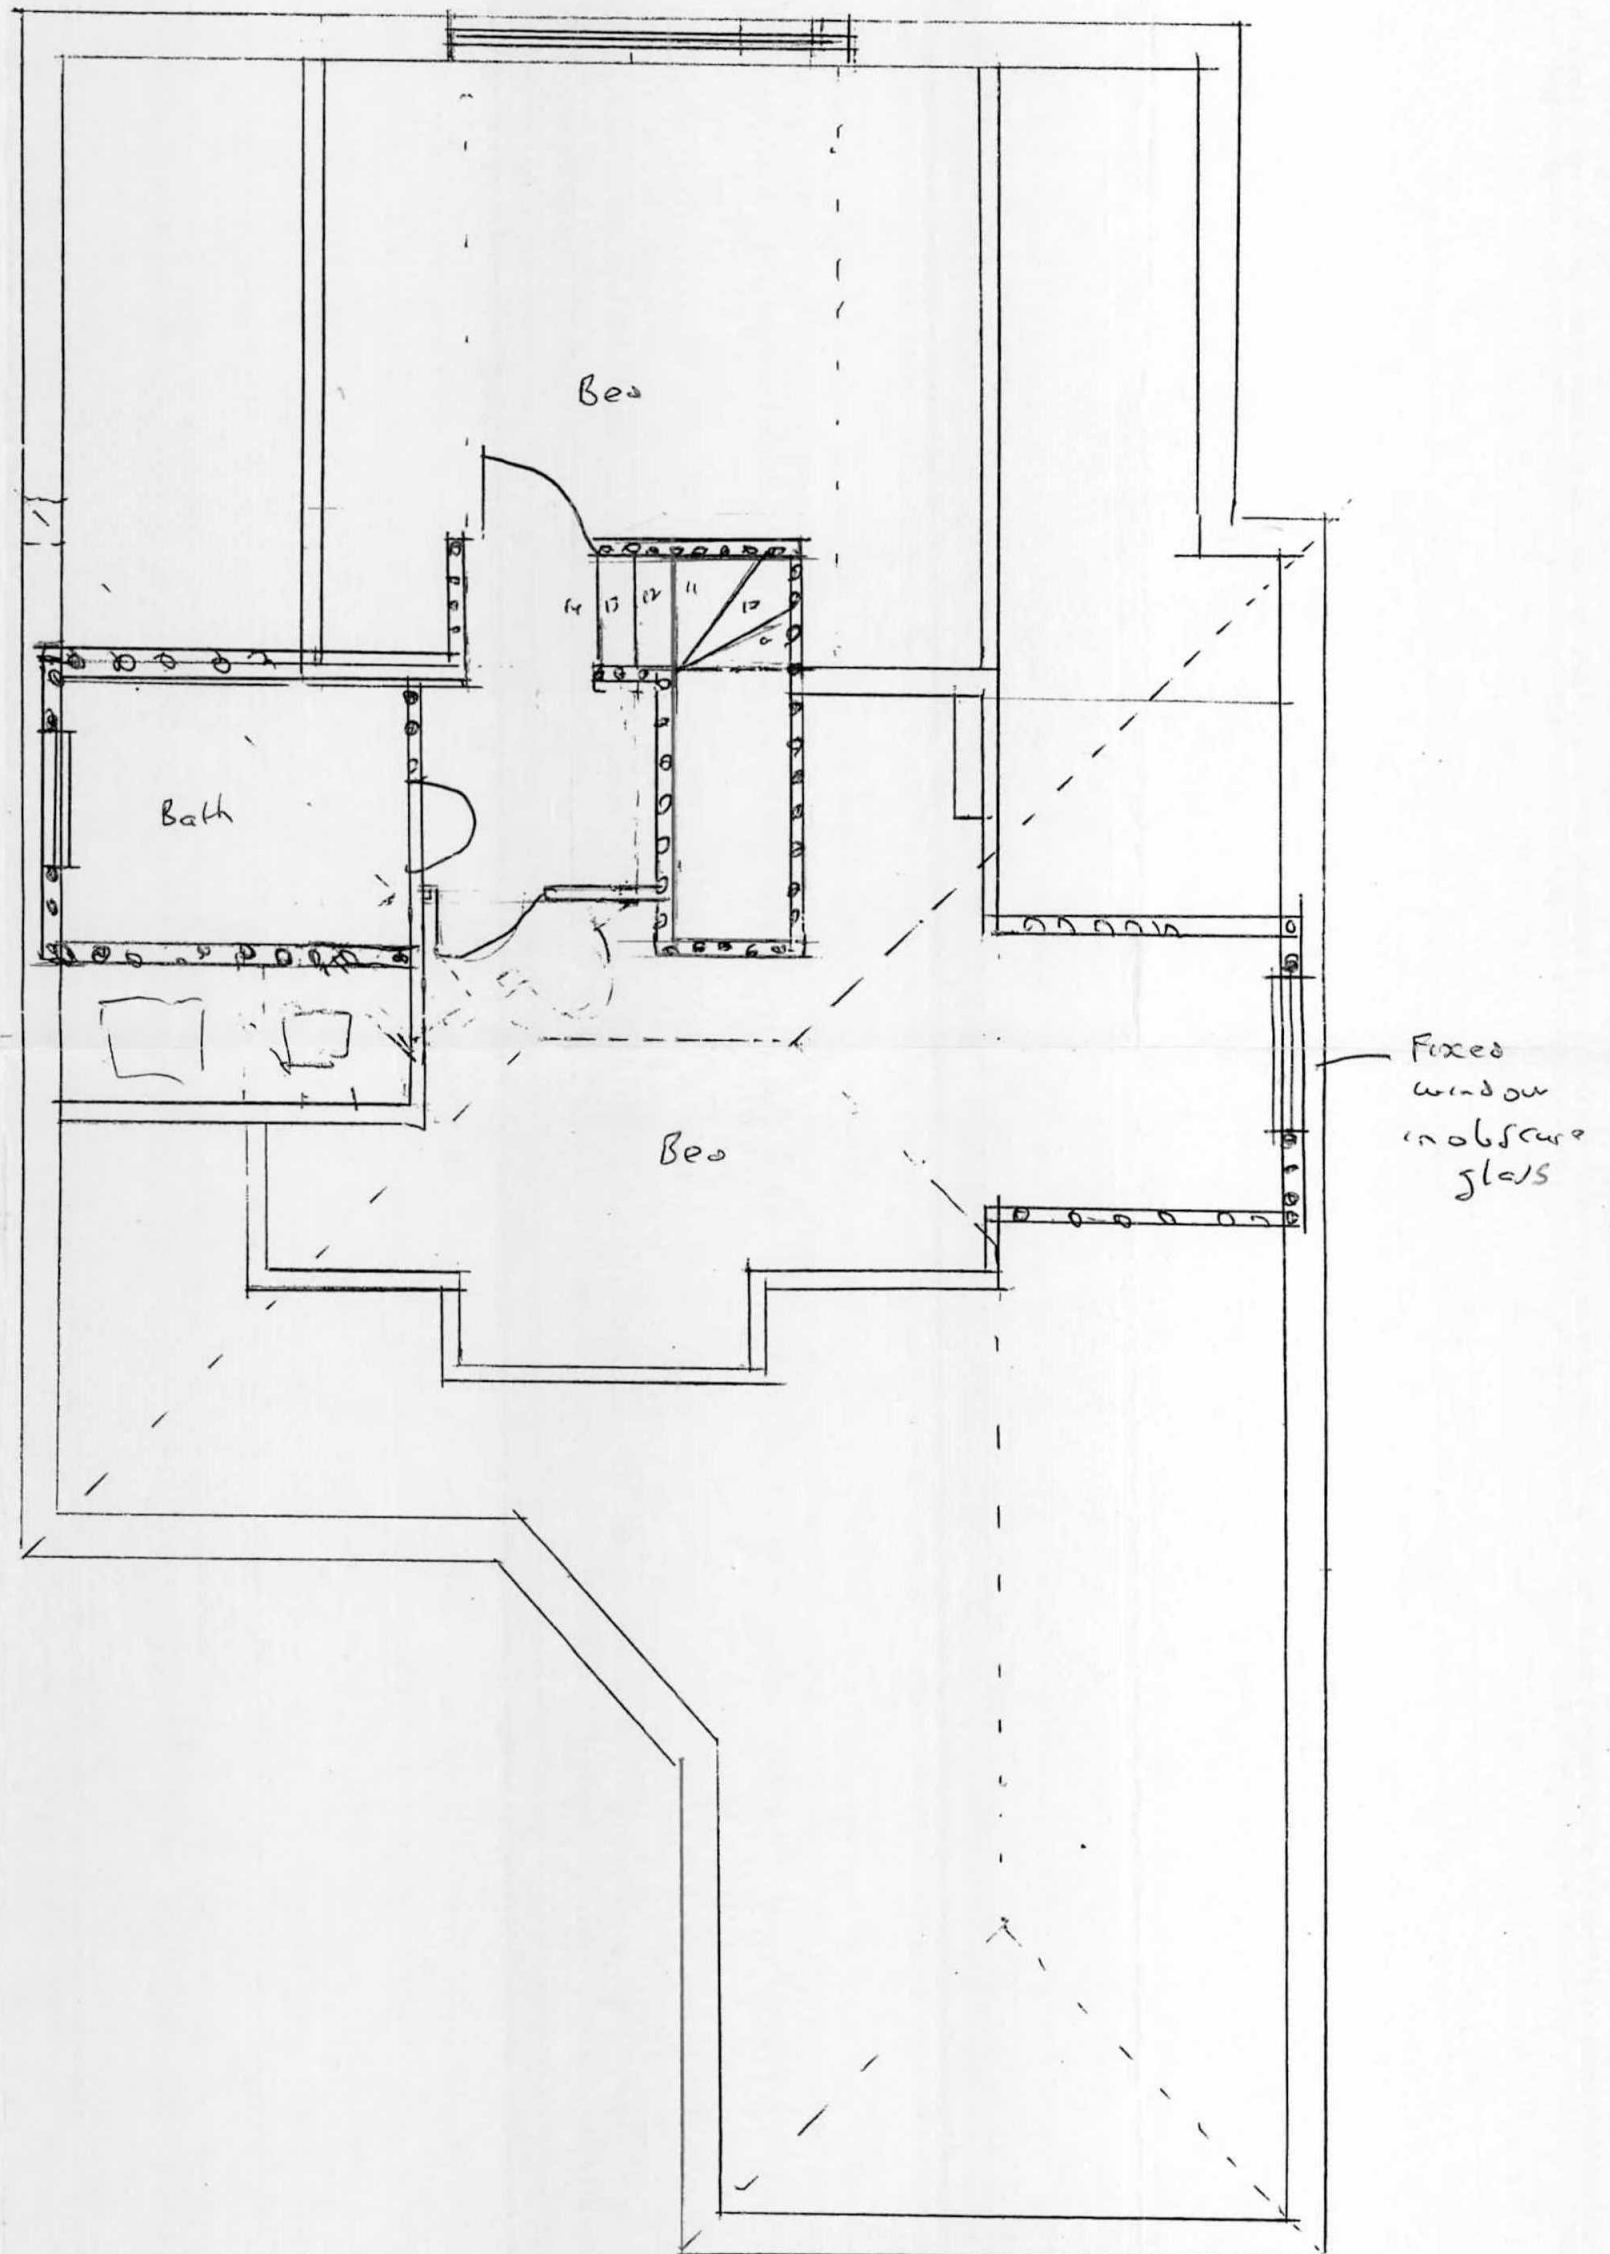

FIRST FLOOR PLAN

0 1 2 3 4 5 6 7 8 9 10