


PROPOSED ELEVATIONS AT
37 STANLEY ROAD NORTHWOOD

S12 1:50

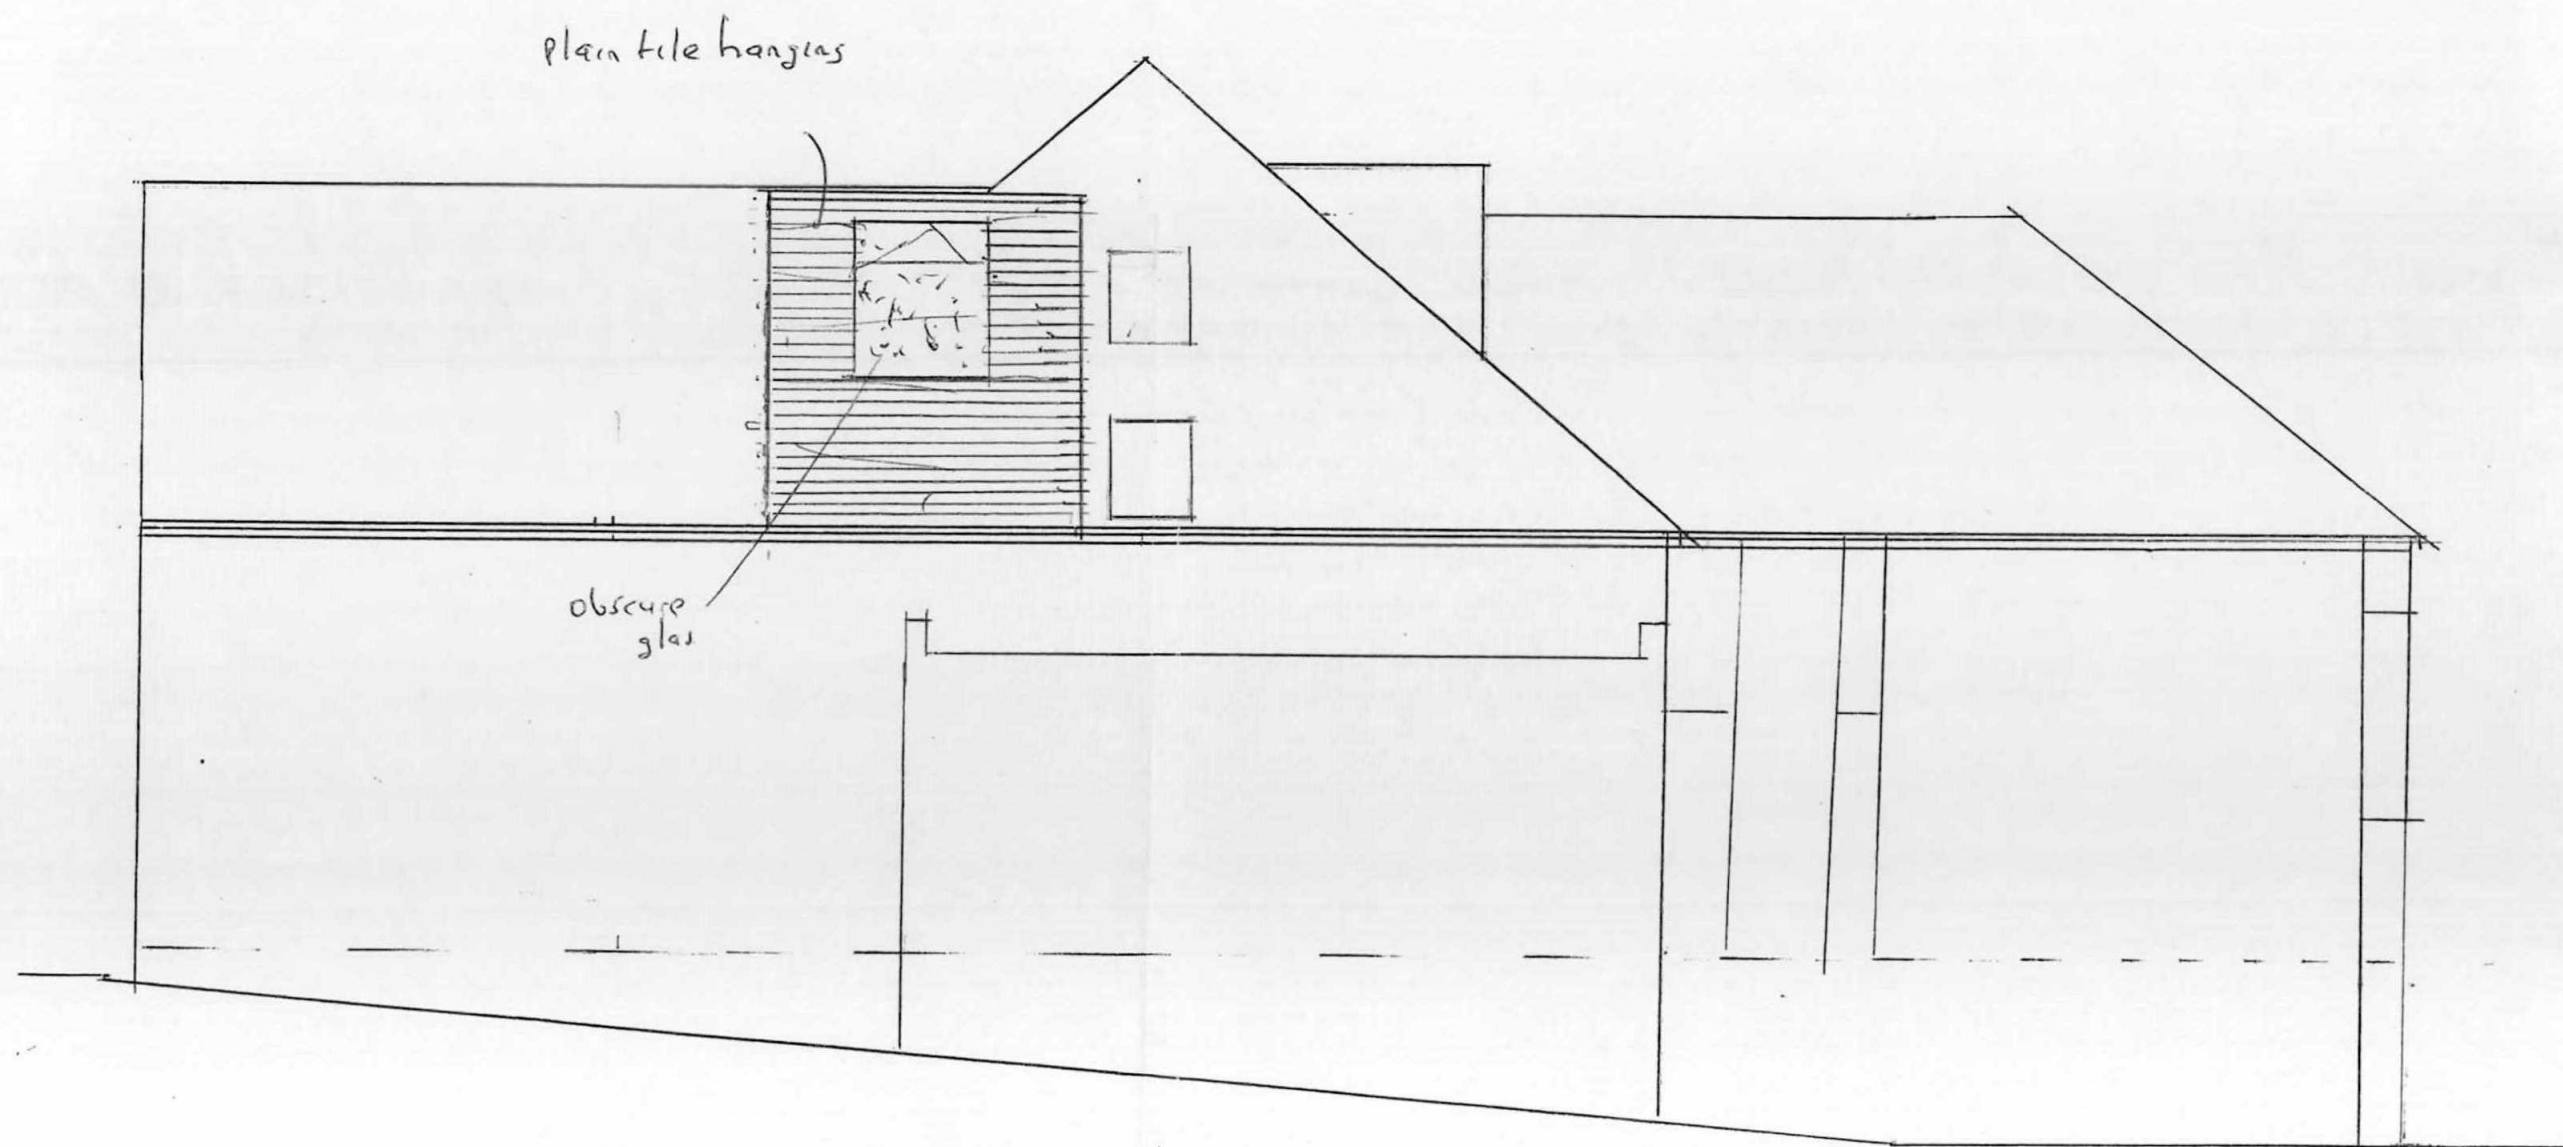

SIDE