


PROPOSED ELEVATIONS AT
37 STANLEY ROAD NORTHWOOD
59 1:50

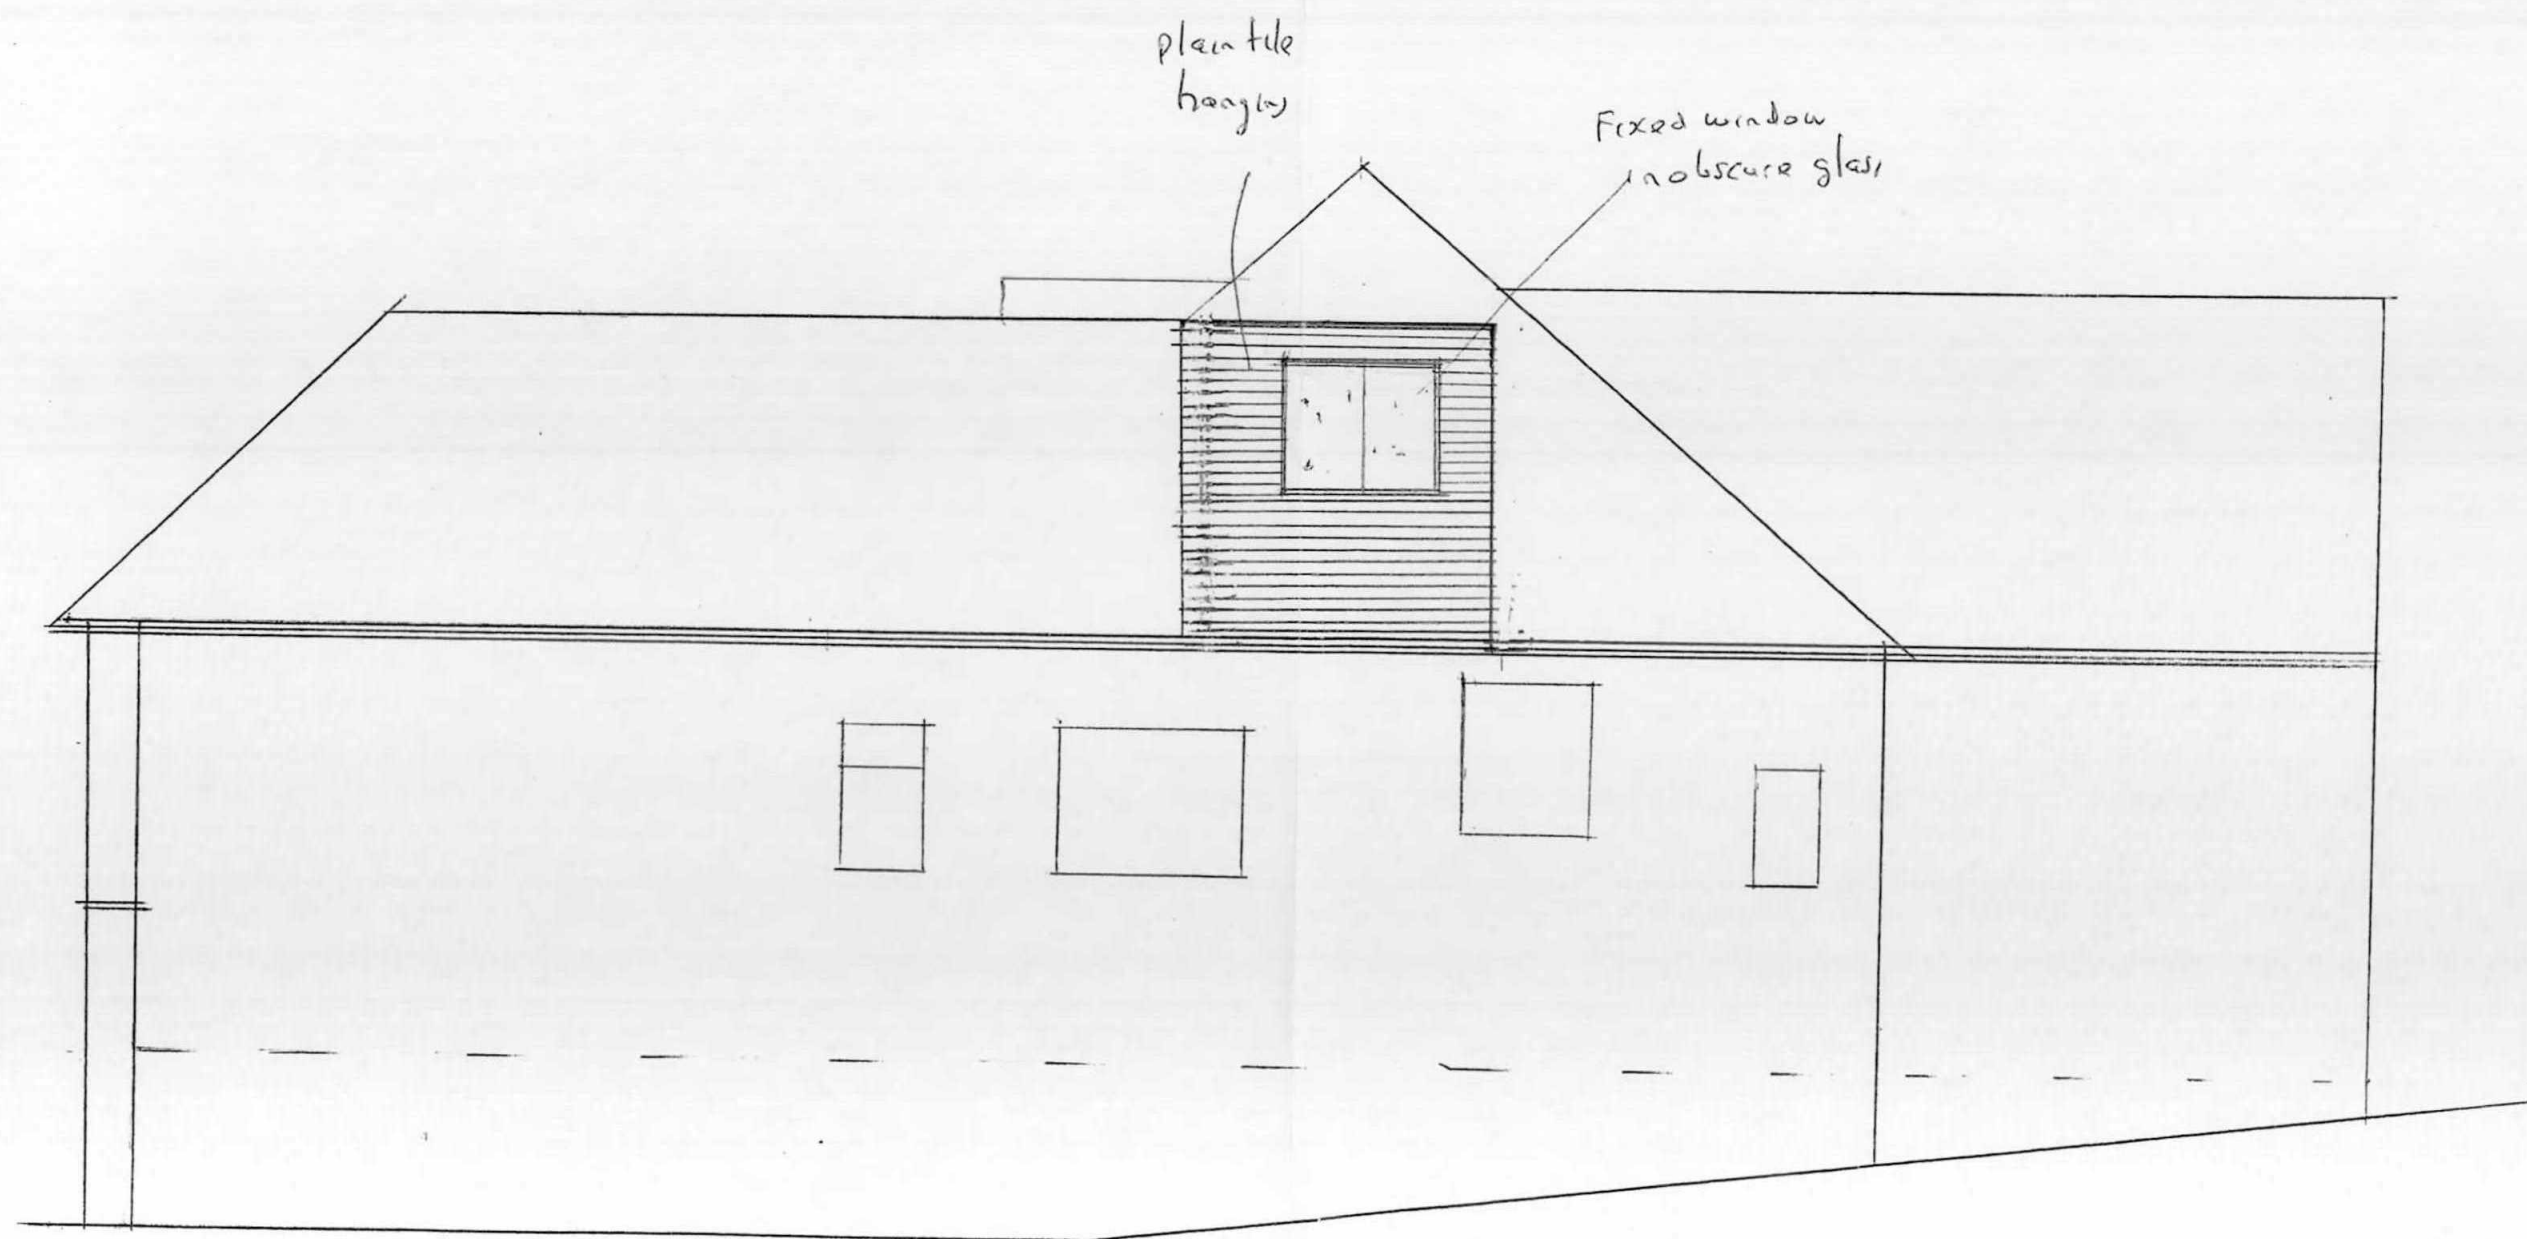

SIDE