
SCALE 1:500 0M 15M 25M 35M 50M

SCALE 1:1250 0M 10M 20M 40M 60M 80M

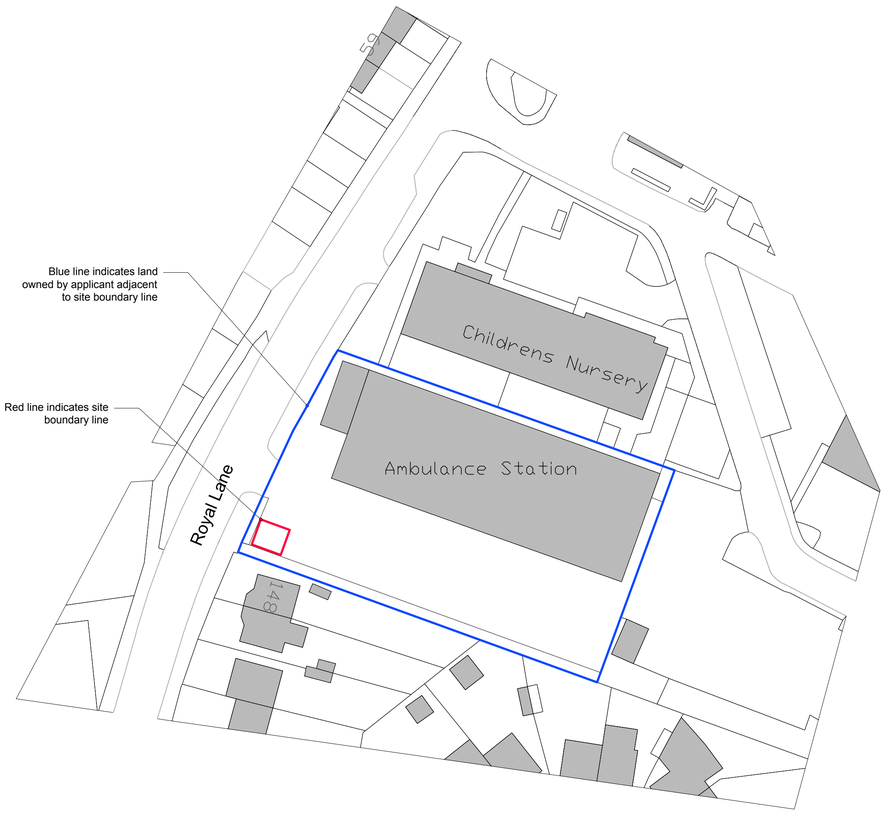


Existing Block Plan

Scale 1:500

Data downloaded from an ordnance survey data source

N

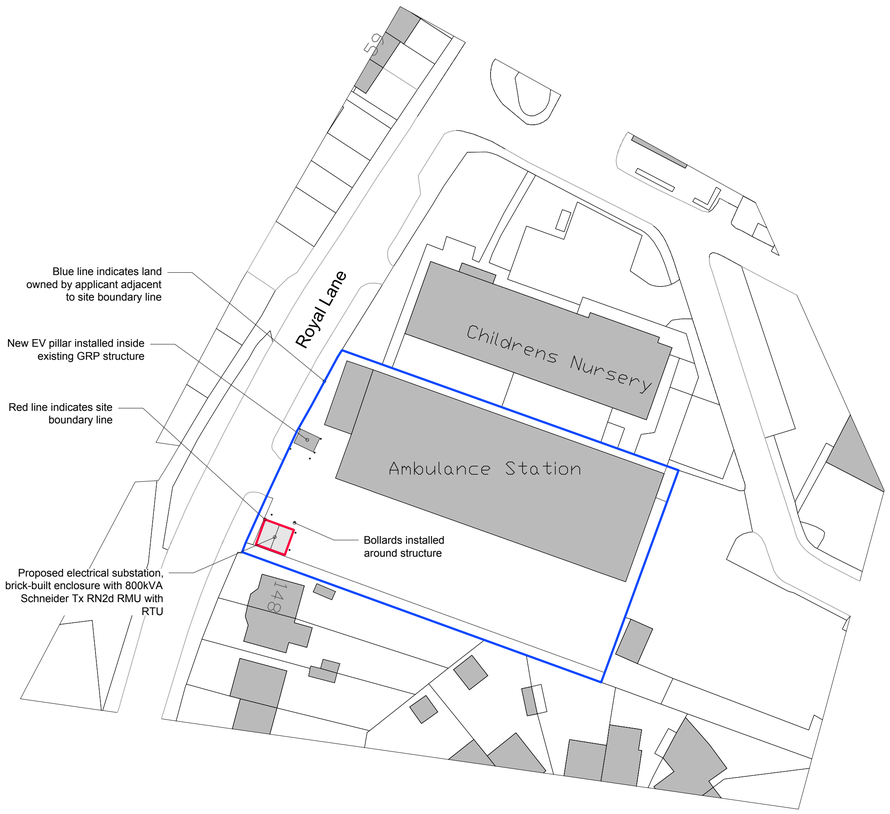


Proposed Block Plan

Scale 1:500

Data downloaded from an ordnance survey data source

N

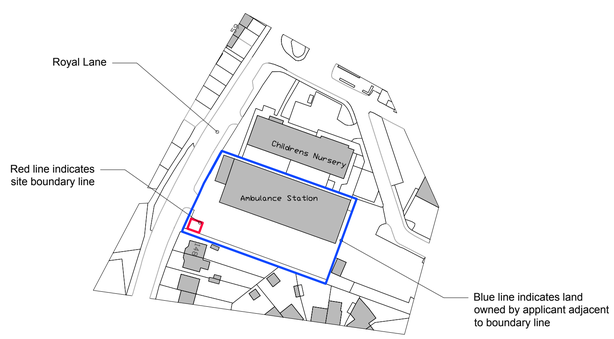

Location Plan

Scale 1:1250

Data downloaded from an ordnance survey data source

N

DRAFT COPY - NOT FOR SUBMISSION

PlanFree
No Planning No Fee

Professional Architectural Services

www.PlanFree.co.uk
Info@PlanFree.co.uk
+44 (0) 7821 293603
+44 (0) 1787 376701

Willow House, Bulmer, Sudbury, Suffolk, CO10 7EW

Client: Hillingdon Amublance Service
Hillingdon Ambulance Station, Hillingdon, Royal Lane, Uxbridge, UB8 3QX

Project: Retention of an electrical substation building & associated infrastructure

Title: Existing & Proposed Block Plans

Scale	Date	Drawn	Checked	Drawing size
1:1250,1:500	OCT 2026	HD	OR	A1

Drawing No.	Revision	Status	Series
1188-03		PLANNING	

Revision	Date	Comment

This drawing remains the property of PlanFree and may not be copied, altered, reproduced or disclosed without the prior consent of PlanFree. Do not scale dimensions from this drawing. All dimensions are subject to site confirmation by the Contractor. Any discrepancies are to be directed to PlanFree. Copyright PlanFree 2026.